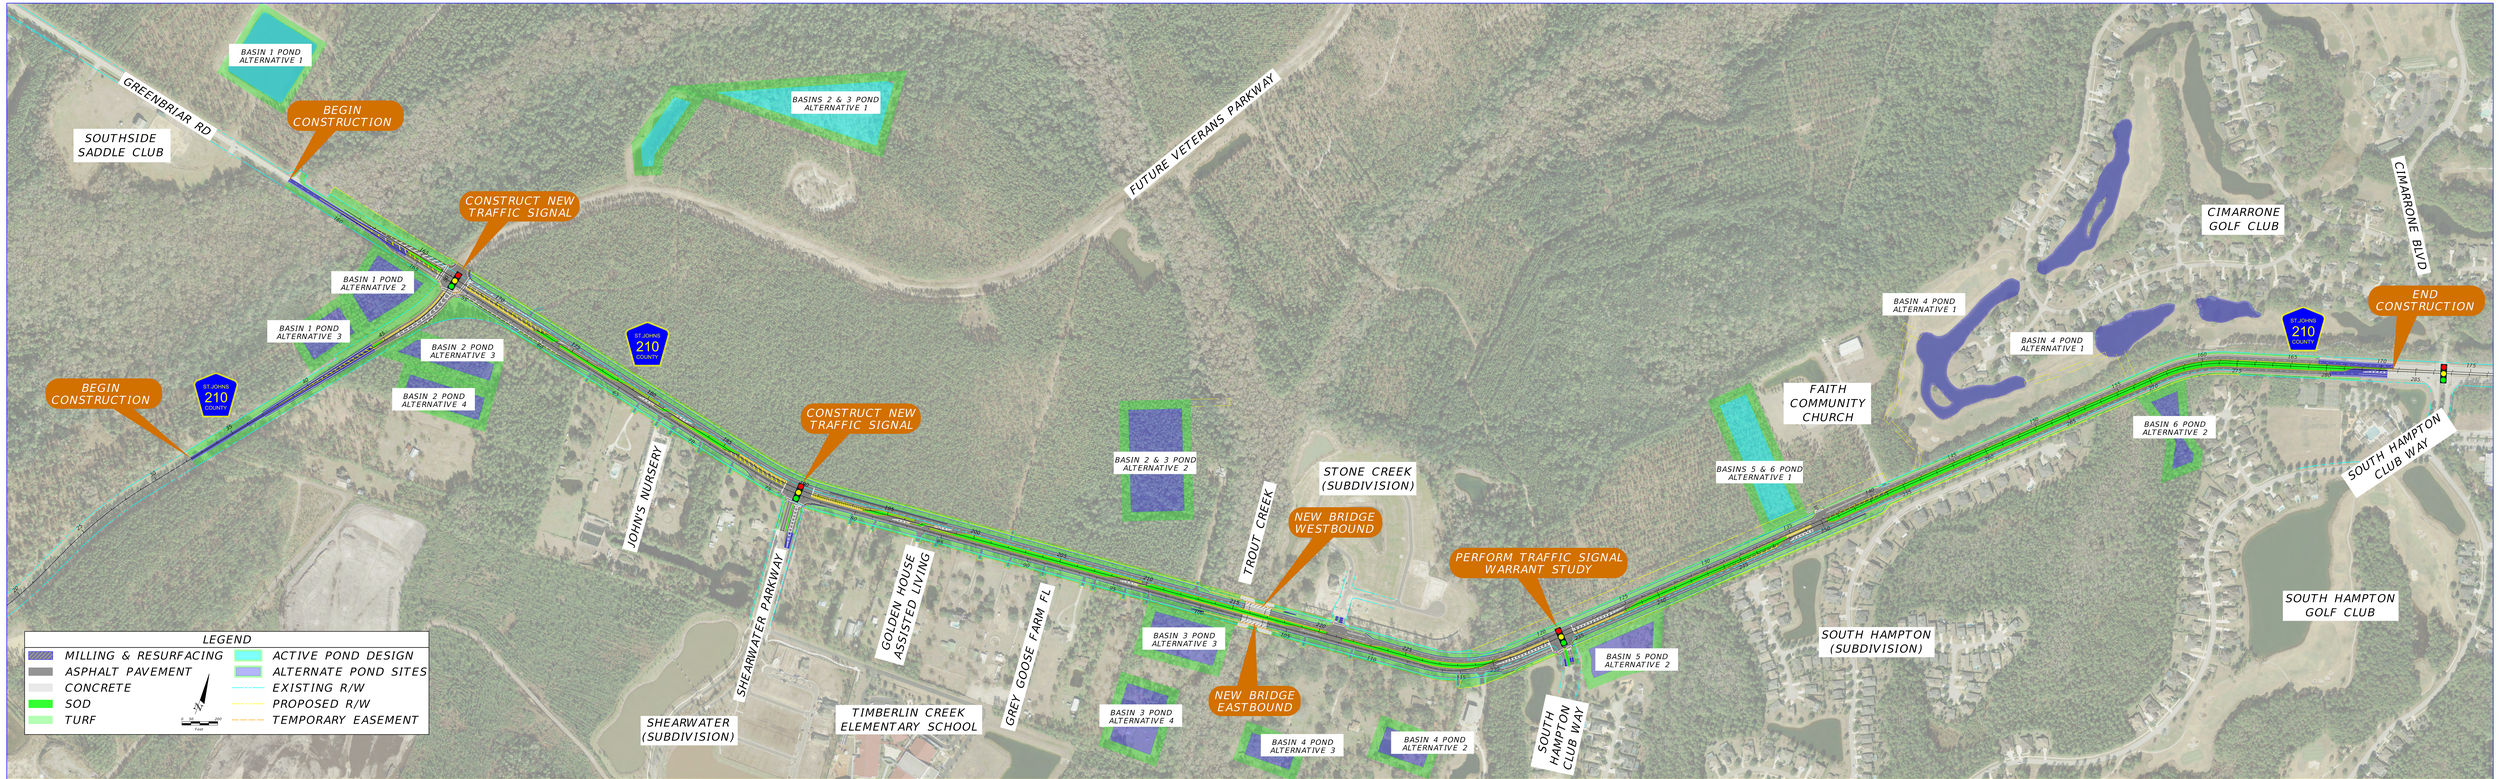

ARCADIS Design & Consultancy for natural and built assets

COUNTY ROAD 210 WIDENING - PROJECT LIMITS

EXHIBIT 1
(FULL PROJECT LIMITS)

$USERS $DATES $TIMES $FILES