Existing Conditions / Crash Summary

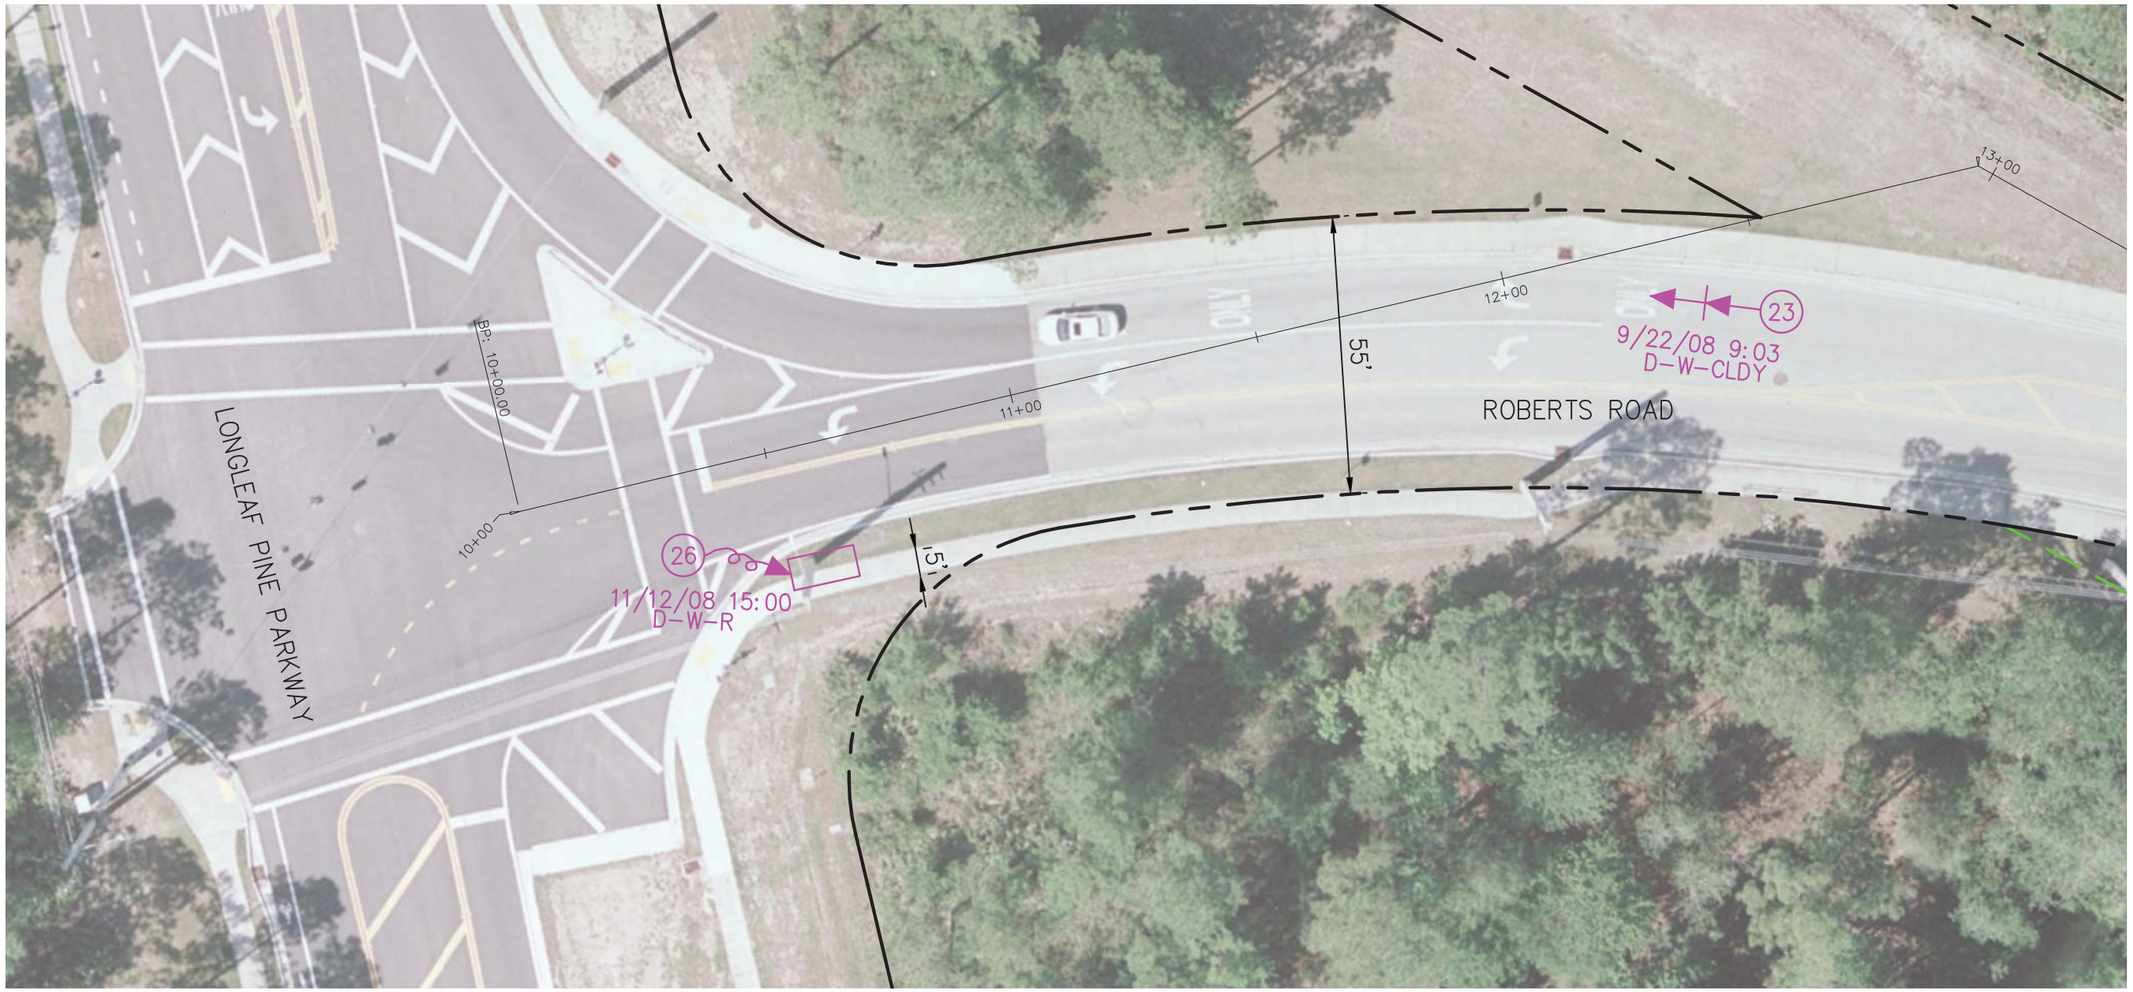

CONCEPT PLANS – SHEET 49

LEGEND

EXISTING RIGHT-OF-WAY:
EXISTING PROPERTY LINE:
EXISTING EASEMENT:
2007 CRASHES:
2008 CRASHES:
2009 CRASHES:

MOVING VEHICLE:
OUT OF CONTROL:
REAR END COLLISION:
FIXED OBJECT:

SIDE SWIPE:
HEAD ON COLLISION:
CYCLIST:
PERSONAL INJURY:
FATALITY:

ANGLE COLLISION:

CONDITION CODES
X-X-X

LIGHTING
D=DAYLIGHT
DK=DARK
DS=DUSK
DN=DAWN

ROAD SURFACE
D=DRY
W=WET
I=ICY
S=SLIPPERY

WEATHER
R=RAIN
CL=CLEAR
CLDY=CLOUDY
F=FOG
S=SNOW

NORTH

0 15 30
GRAPHIC SCALE IN FEET

Existing Conditions / Crash Summary

CONCEPT PLANS – SHEET 51

LEGEND

EXISTING RIGHT-OF-WAY:
EXISTING PROPERTY LINE:
EXISTING EASEMENT:
2007 CRASHES:
2008 CRASHES:
2009 CRASHES:

MOVING VEHICLE:
OUT OF CONTROL:
REAR END COLLISION:
FIXED OBJECT:

SIDE SWIPE:
HEAD ON COLLISION:
CYCLIST:
PERSONAL INJURY:
FATALITY:

ANGLE COLLISION:

CONDITION CODES

X-X-X

LIGHTING
D=DAYLIGHT
DK=DARK
DS=DUSK
DN=DAWN

ROAD SURFACE
D=DRY
W=WET
I=ICY
S=SLIPPERY

WEATHER
R=RAIN
CL=CLEAR
CLDY=CLOUDY
F=FOG
S=SNOW

NORTH

0 15 30
GRAPHIC SCALE IN FEET

Existing Conditions / Crash Summary

CONCEPT PLANS – SHEET 53

LEGEND

EXISTING RIGHT-OF-WAY:
EXISTING PROPERTY LINE:
EXISTING EASEMENT:
2007 CRASHES:
2008 CRASHES:
2009 CRASHES:

MOVING VEHICLE:
OUT OF CONTROL:
REAR END COLLISION:
FIXED OBJECT:

SIDE SWIPE:
HEAD ON COLLISION:
CYCLIST:
PERSONAL INJURY:
FATALITY:

ANGLE COLLISION:

CONDITION CODES

X-X-X

LIGHTING
D=DAYLIGHT
DK=DARK
DS=DUSK
DN=DAWN

ROAD SURFACE
D=DRY
W=WET
I=ICY
S=SLIPPERY

WEATHER
R=RAIN
CL=CLEAR
CLDY=CLOUDY
F=FOG
S=SNOW

NORTH

0 15 30
GRAPHIC SCALE IN FEET

Existing Conditions / Crash Summary

CONCEPT PLANS – SHEET 55

LEGEND

EXISTING RIGHT-OF-WAY:
EXISTING PROPERTY LINE:
EXISTING EASEMENT:
2007 CRASHES:
2008 CRASHES:
2009 CRASHES:

MOVING VEHICLE:
OUT OF CONTROL:
REAR END COLLISION:
FIXED OBJECT:

SIDE SWIPE:
HEAD ON COLLISION:
CYCLIST:
PERSONAL INJURY:
FATALITY:

ANGLE COLLISION:

CONDITION CODES

X-X-X

LIGHTING
D=DAYLIGHT
DK=DARK
DS=DUSK
DN=DAWN

ROAD SURFACE
D=DRY
W=WET
I=ICY
S=SLIPPERY

WEATHER
R=RAIN
CL=CLEAR
CLDY=CLOUDY
F=FOG
S=SNOW

NORTH

0 15 30
GRAPHIC SCALE IN FEET

Existing Conditions / Crash Summary

CONCEPT PLANS – SHEET 57

LEGEND

EXISTING RIGHT-OF-WAY:
EXISTING PROPERTY LINE:
EXISTING EASEMENT:
2007 CRASHES:
2008 CRASHES:
2009 CRASHES:

MOVING VEHICLE:
OUT OF CONTROL:
REAR END COLLISION:
FIXED OBJECT:

SIDE SWIPE:
HEAD ON COLLISION:
CYCLIST:
PERSONAL INJURY:
FATALITY:

ANGLE COLLISION:

CONDITION CODES

X-X-X

LIGHTING
D=DAYLIGHT
DK=DARK
DS=DUSK
DN=DAWN

ROAD SURFACE
D=DRY
W=WET
I=ICY
S=SLIPPERY

WEATHER
R=RAIN
CL=CLEAR
CLDY=CLOUDY
F=FOG
S=SNOW

NORTH

0 15 30
GRAPHIC SCALE IN FEET

Existing Conditions / Crash Summary

CONCEPT PLANS – SHEET 59

LEGEND

EXISTING RIGHT-OF-WAY:
EXISTING PROPERTY LINE:
EXISTING EASEMENT:
2007 CRASHES:
2008 CRASHES:
2009 CRASHES:

MOVING VEHICLE:
OUT OF CONTROL:
REAR END COLLISION:
FIXED OBJECT:

SIDE SWIPE:
HEAD ON COLLISION:
CYCLIST:
PERSONAL INJURY:
FATALITY:

ANGLE COLLISION:

CONDITION CODES
X-X-X

LIGHTING
D=DAYLIGHT
DK=DARK
DS=DUSK
DN=DAWN

ROAD SURFACE
D=DRY
W=WET
I=ICY
S=SLIPPERY

WEATHER
R=RAIN
CL=CLEAR
CLDY=CLOUDY
F=FOG
S=SNOW

NORTH

0 15 30
GRAPHIC SCALE IN FEET

Existing Conditions / Crash Summary

CONCEPT PLANS – SHEET 61

LEGEND

EXISTING RIGHT-OF-WAY:
EXISTING PROPERTY LINE:
EXISTING EASEMENT:
2007 CRASHES:
2008 CRASHES:
2009 CRASHES:

MOVING VEHICLE:
OUT OF CONTROL:
REAR END COLLISION:
FIXED OBJECT:

SIDE SWIPE:
HEAD ON COLLISION:
CYCLIST:
PERSONAL INJURY:
FATALITY:

ANGLE COLLISION:

CONDITION CODES

X-X-X

LIGHTING
D=DAYLIGHT
DK=DARK
DS=DUSK
DN=DAWN

ROAD SURFACE
D=DRY
W=WET
I=ICY
S=SLIPPERY

WEATHER
R=RAIN
CL=CLEAR
CLDY=CLOUDY
F=FOG
S=SNOW

NORTH

0 15 30
GRAPHIC SCALE IN FEET

Existing Conditions / Crash Summary

CONCEPT PLANS – SHEET 63

LEGEND

EXISTING RIGHT-OF-WAY:
EXISTING PROPERTY LINE:
EXISTING EASEMENT:
2007 CRASHES:
2008 CRASHES:
2009 CRASHES:

MOVING VEHICLE:
OUT OF CONTROL:
REAR END COLLISION:
FIXED OBJECT:

SIDE SWIPE:
HEAD ON COLLISION:
CYCLIST:
PERSONAL INJURY:
FATALITY:

ANGLE COLLISION:

CONDITION CODES
X-X-X

LIGHTING
D=DAYLIGHT
DK=DARK
DS=DUSK
DN=DAWN

ROAD SURFACE
D=DRY
W=WET
I=ICY
S=SLIPPERY

WEATHER
R=RAIN
CL=CLEAR
CLDY=CLOUDY
F=FOG
S=SNOW

NORTH

0 15 30
GRAPHIC SCALE IN FEET

Existing Conditions / Crash Summary

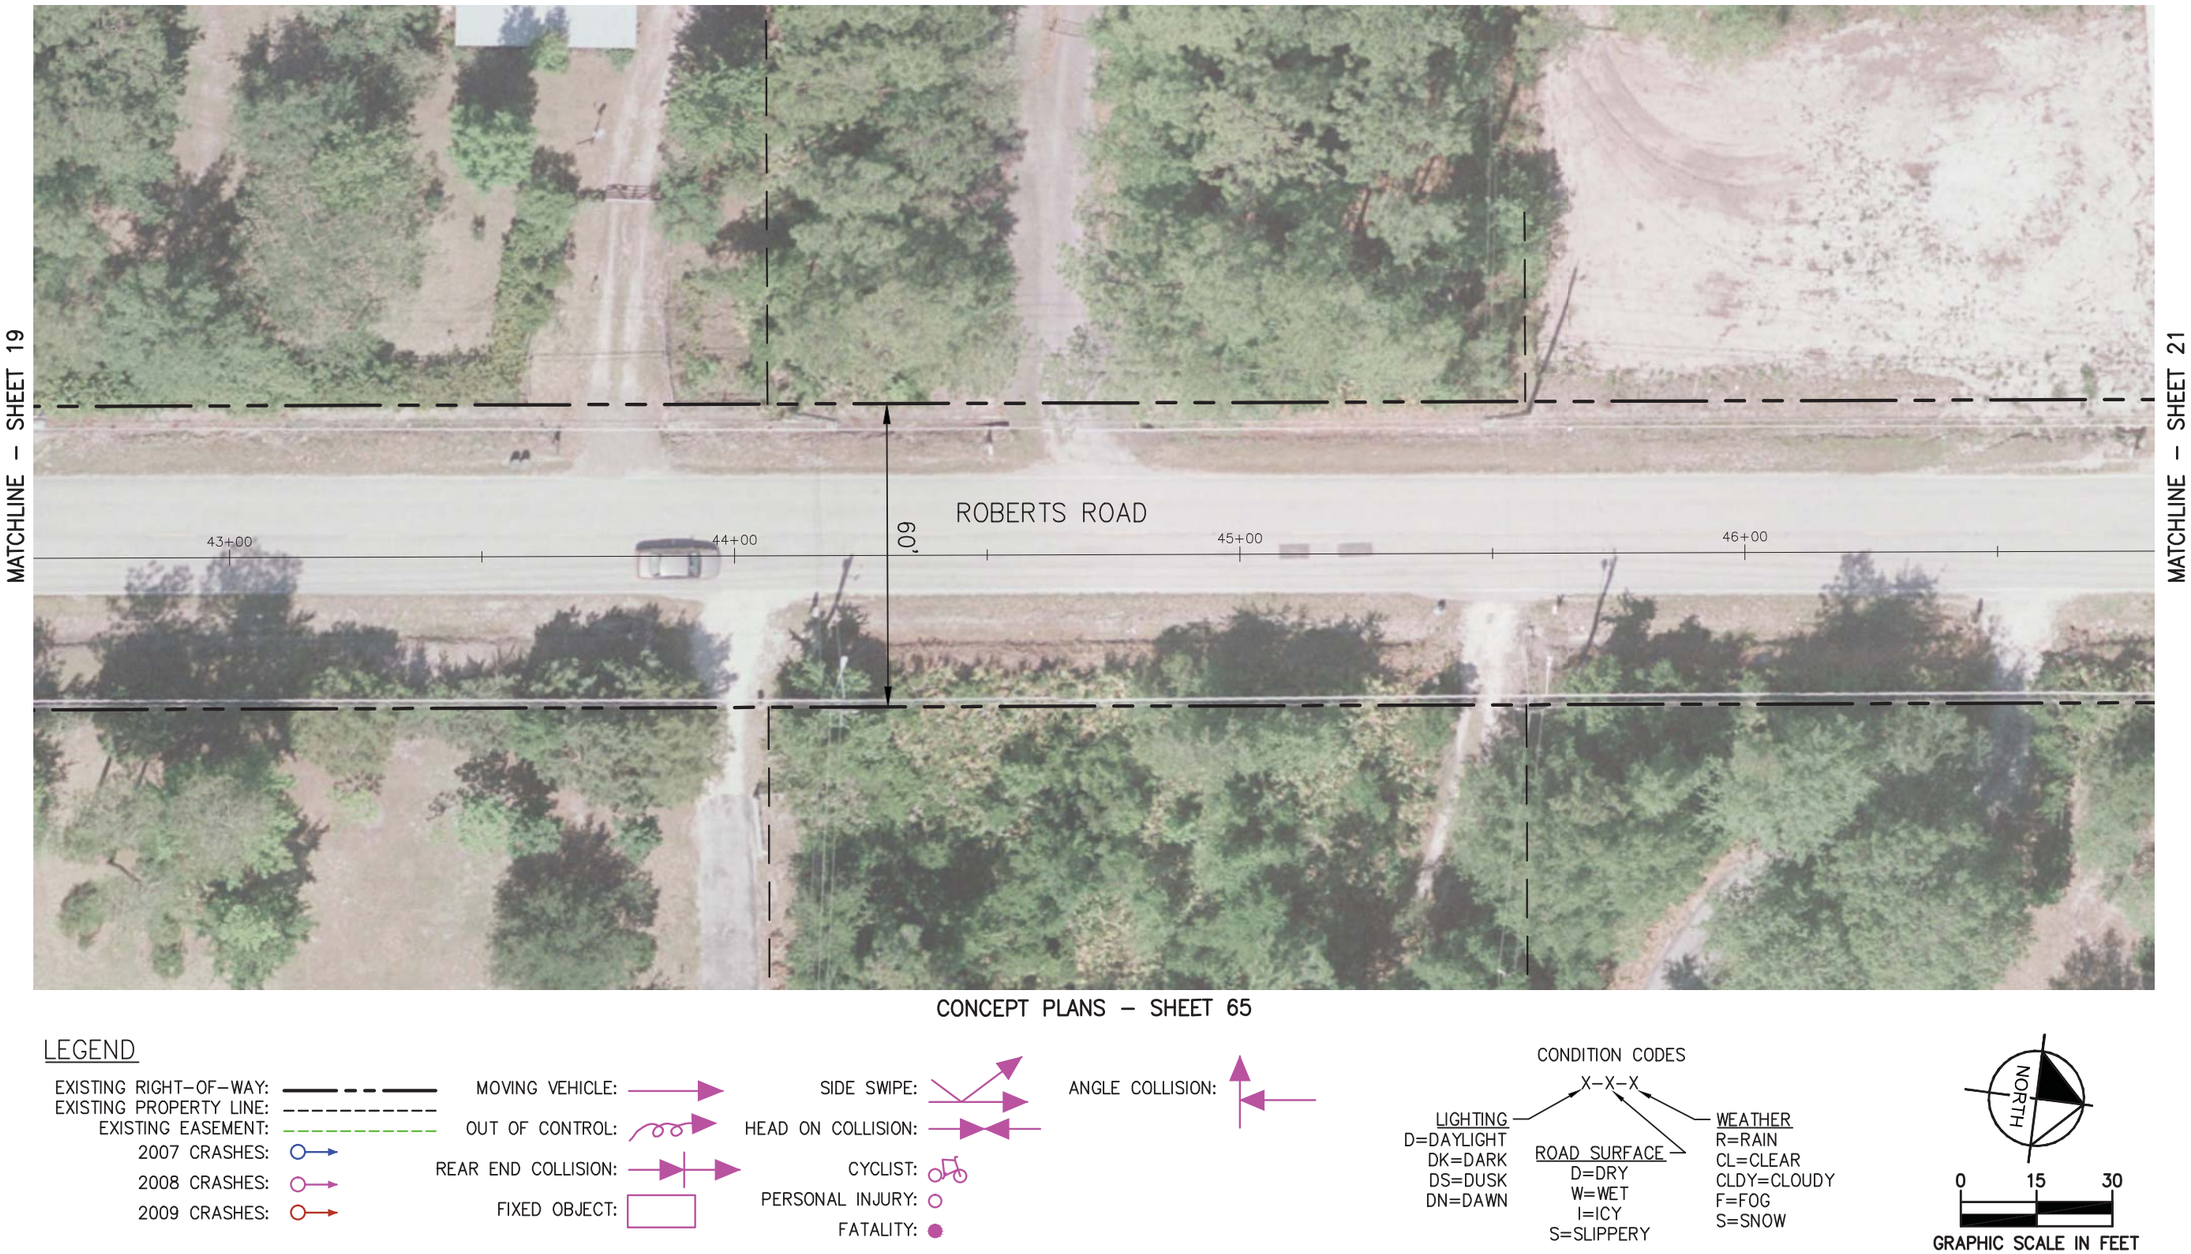

Existing Conditions / Crash Summary

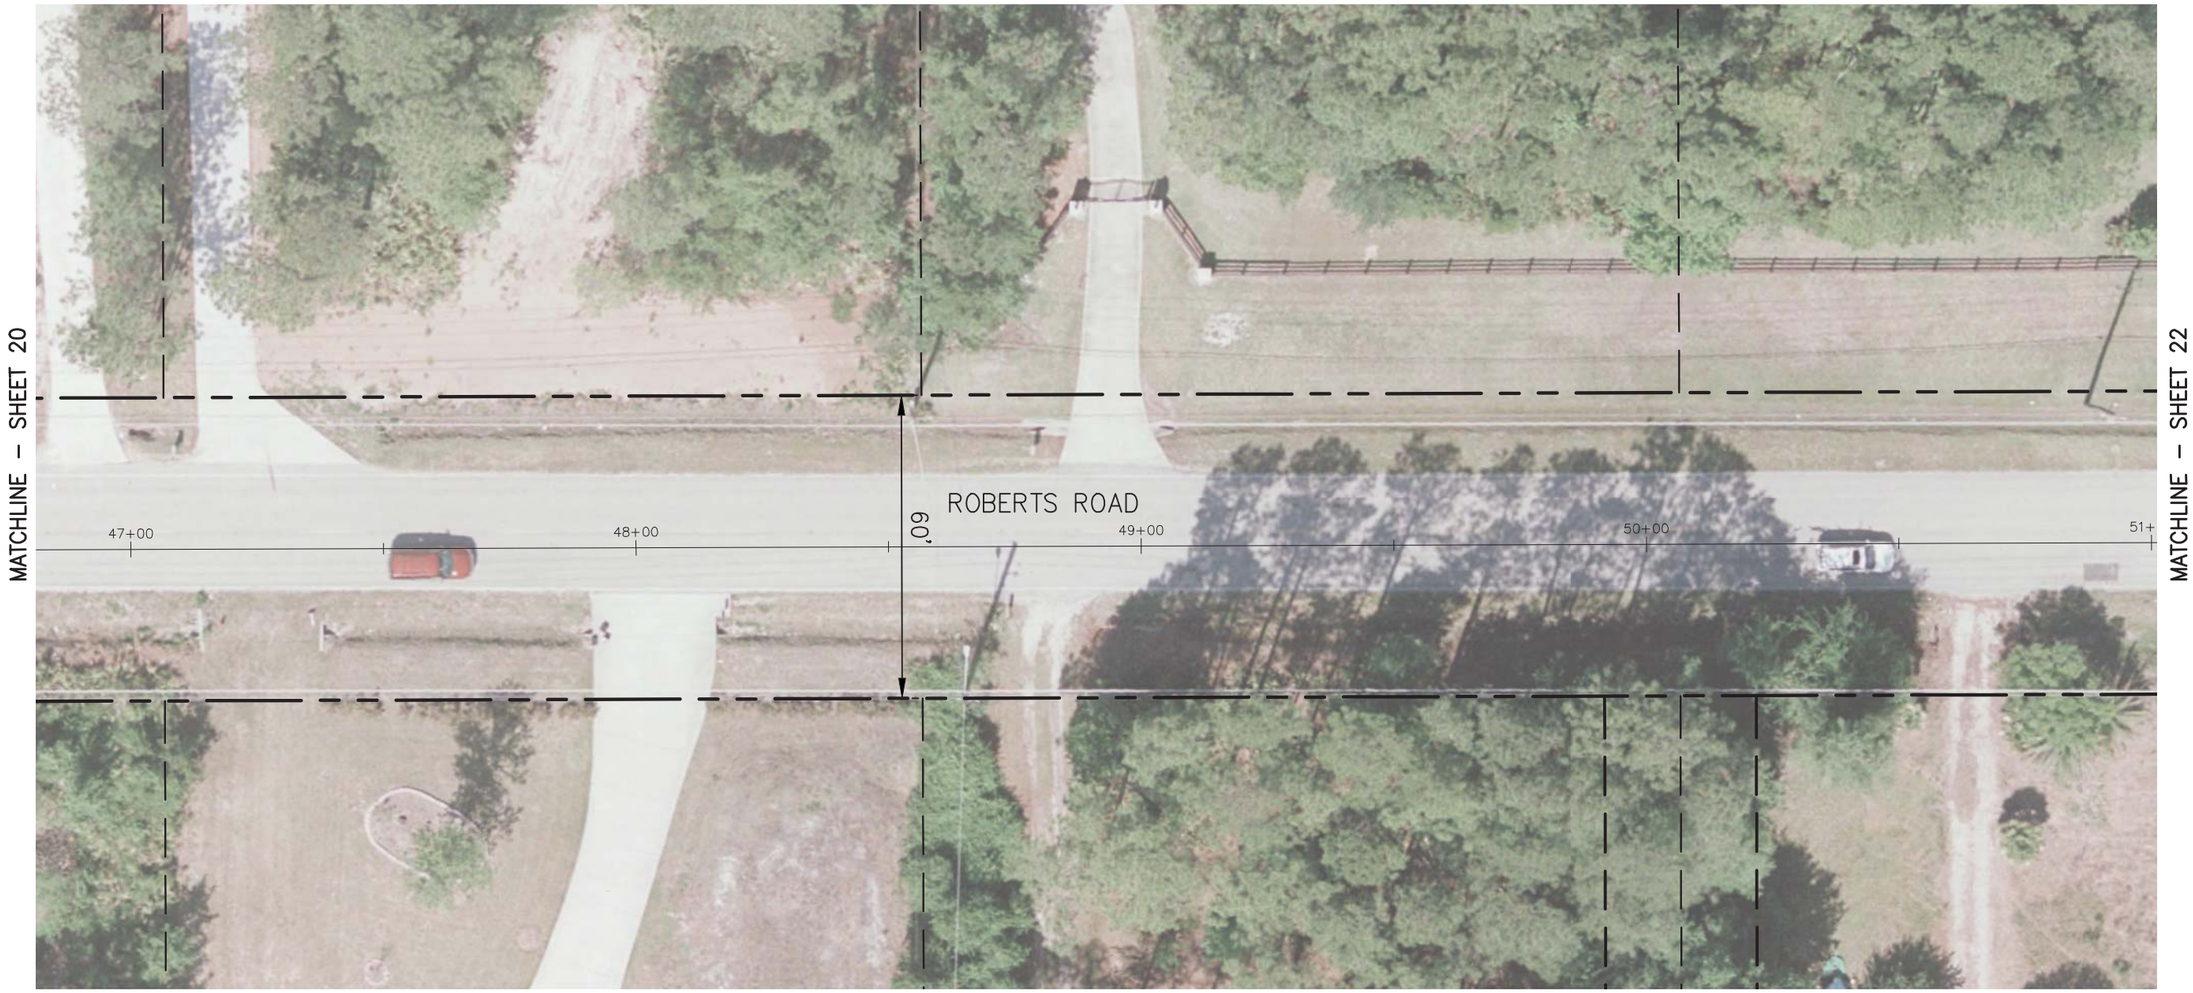

LEGEND

EXISTING RIGHT-OF-WAY:
EXISTING PROPERTY LINE:
EXISTING EASEMENT:
2007 CRASHES:
2008 CRASHES:
2009 CRASHES:

MOVING VEHICLE:
OUT OF CONTROL:
REAR END COLLISION:
FIXED OBJECT:

SIDE SWIPE:
HEAD ON COLLISION:
CYCLIST:
PERSONAL INJURY:
FATALITY:

ANGLE COLLISION:

CONDITION CODES

X-X-X

LIGHTING
D=DAYLIGHT
DK=DARK
DS=DUSK
DN=DAWN

ROAD SURFACE
D=DRY
W=WET
I=ICY
S=SLIPPERY

WEATHER
R=RAIN
CL=CLEAR
CLDY=CLOUDY
F=FOG
S=SNOW

NORTH

0 15 30
GRAPHIC SCALE IN FEET

Existing Conditions / Crash Summary

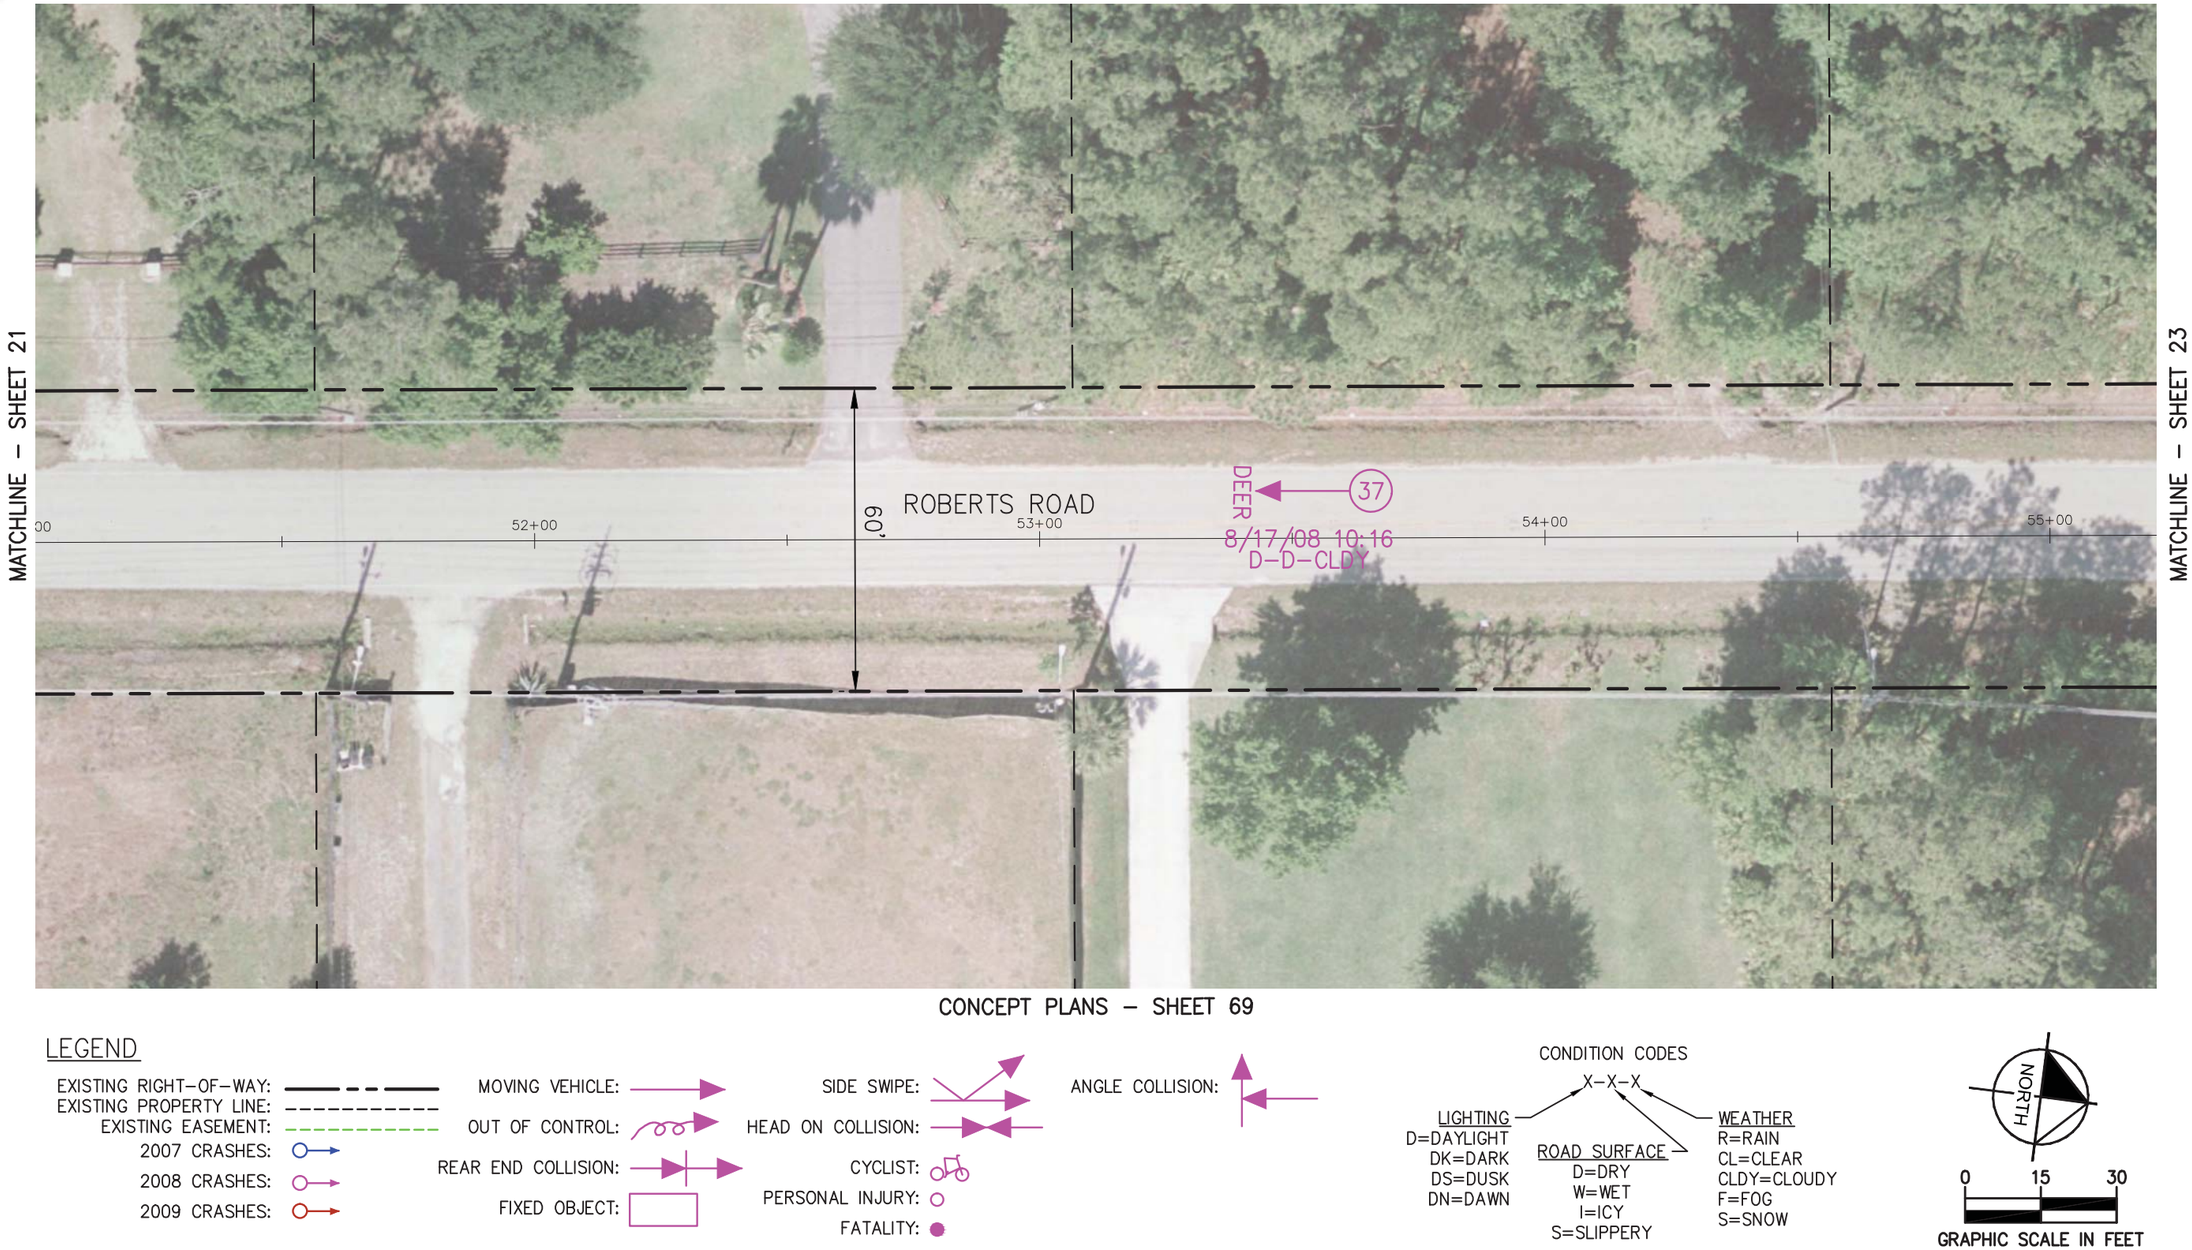

Existing Conditions / Crash Summary

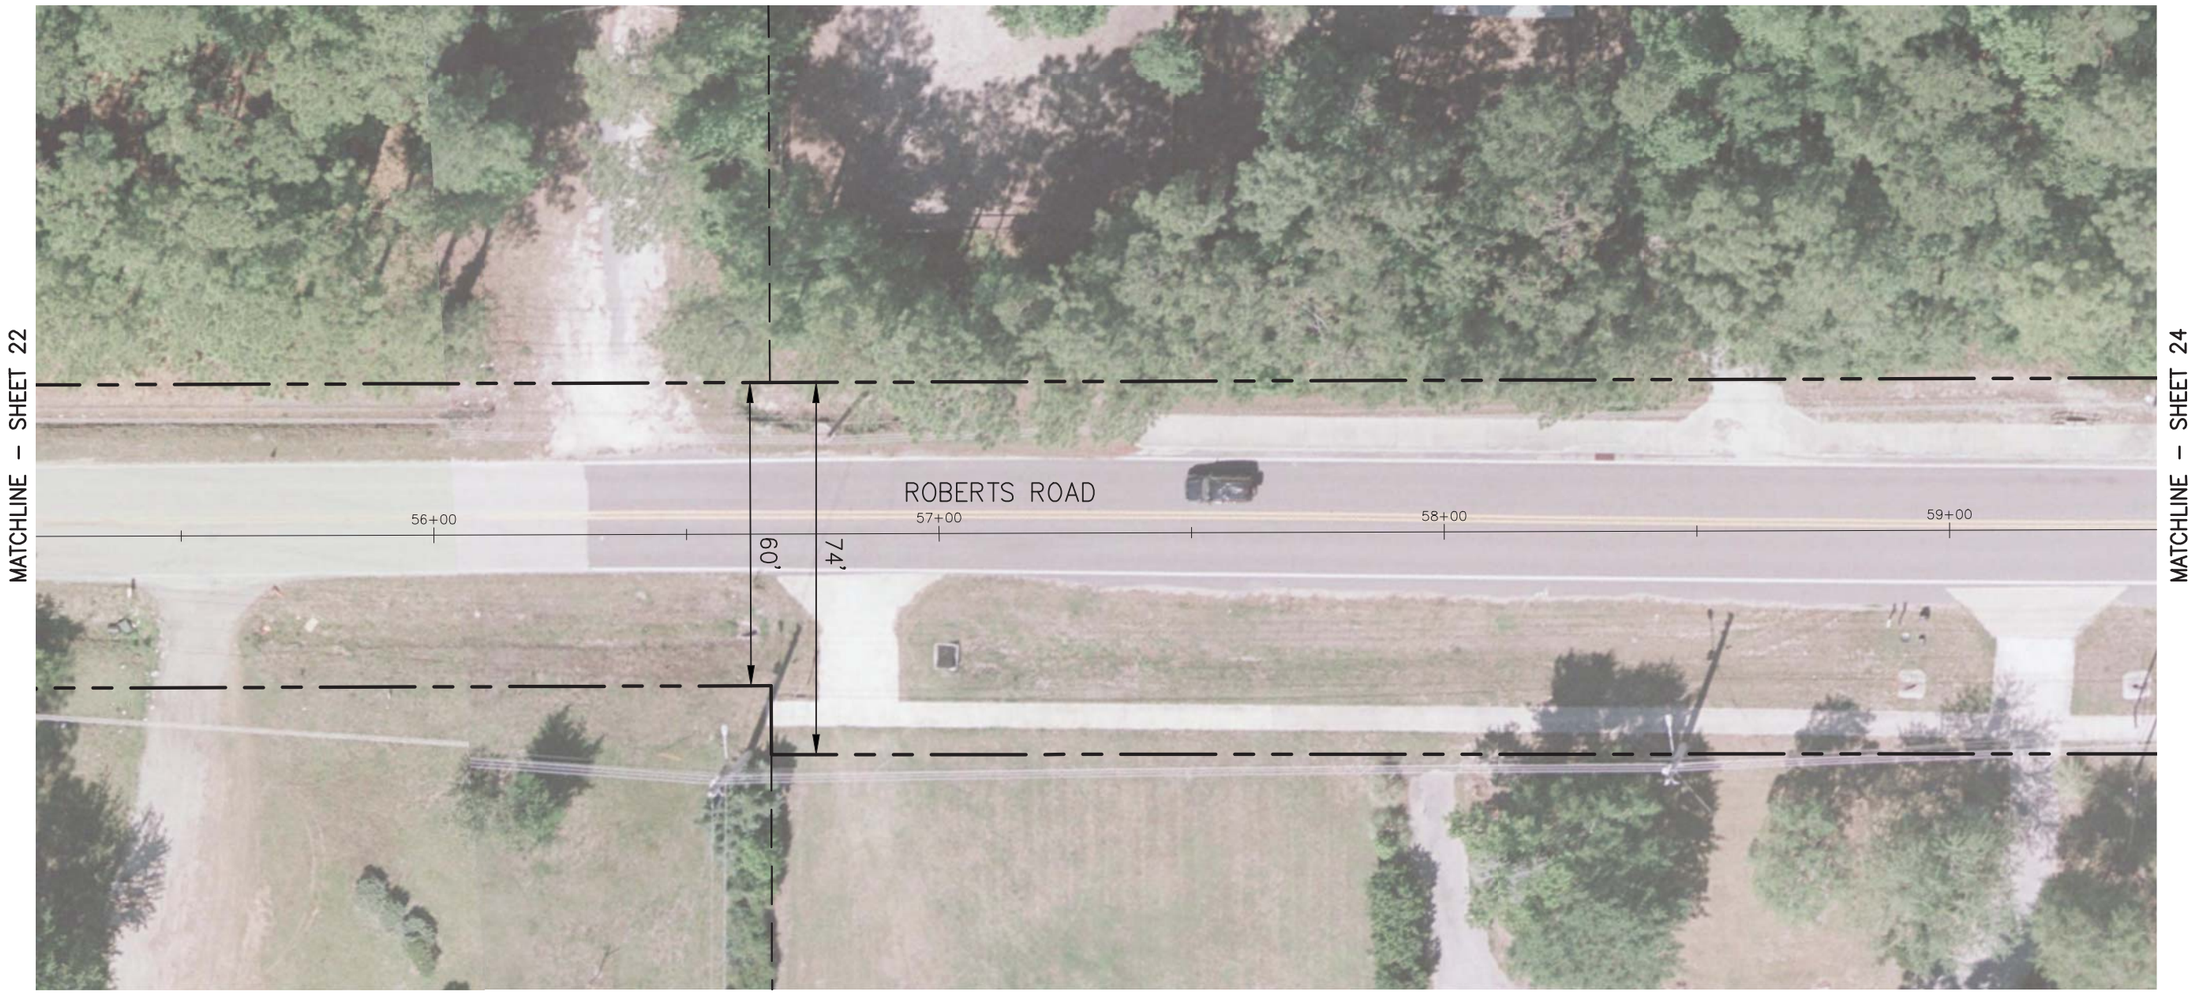

CONCEPT PLANS – SHEET 71

LEGEND

EXISTING RIGHT-OF-WAY:
EXISTING PROPERTY LINE:
EXISTING EASEMENT:
2007 CRASHES:
2008 CRASHES:
2009 CRASHES:

MOVING VEHICLE:
OUT OF CONTROL:
REAR END COLLISION:
FIXED OBJECT:

SIDE SWIPE:
HEAD ON COLLISION:
CYCLIST:
PERSONAL INJURY:
FATALITY:

ANGLE COLLISION:

CONDITION CODES

X-X-X

LIGHTING
D=DAYLIGHT
DK=DARK
DS=DUSK
DN=DAWN

ROAD SURFACE
D=DRY
W=WET
I=ICY
S=SLIPPERY

WEATHER
R=RAIN
CL=CLEAR
CLDY=CLOUDY
F=FOG
S=SNOW

NORTH

0 15 30
GRAPHIC SCALE IN FEET

Existing Conditions / Crash Summary

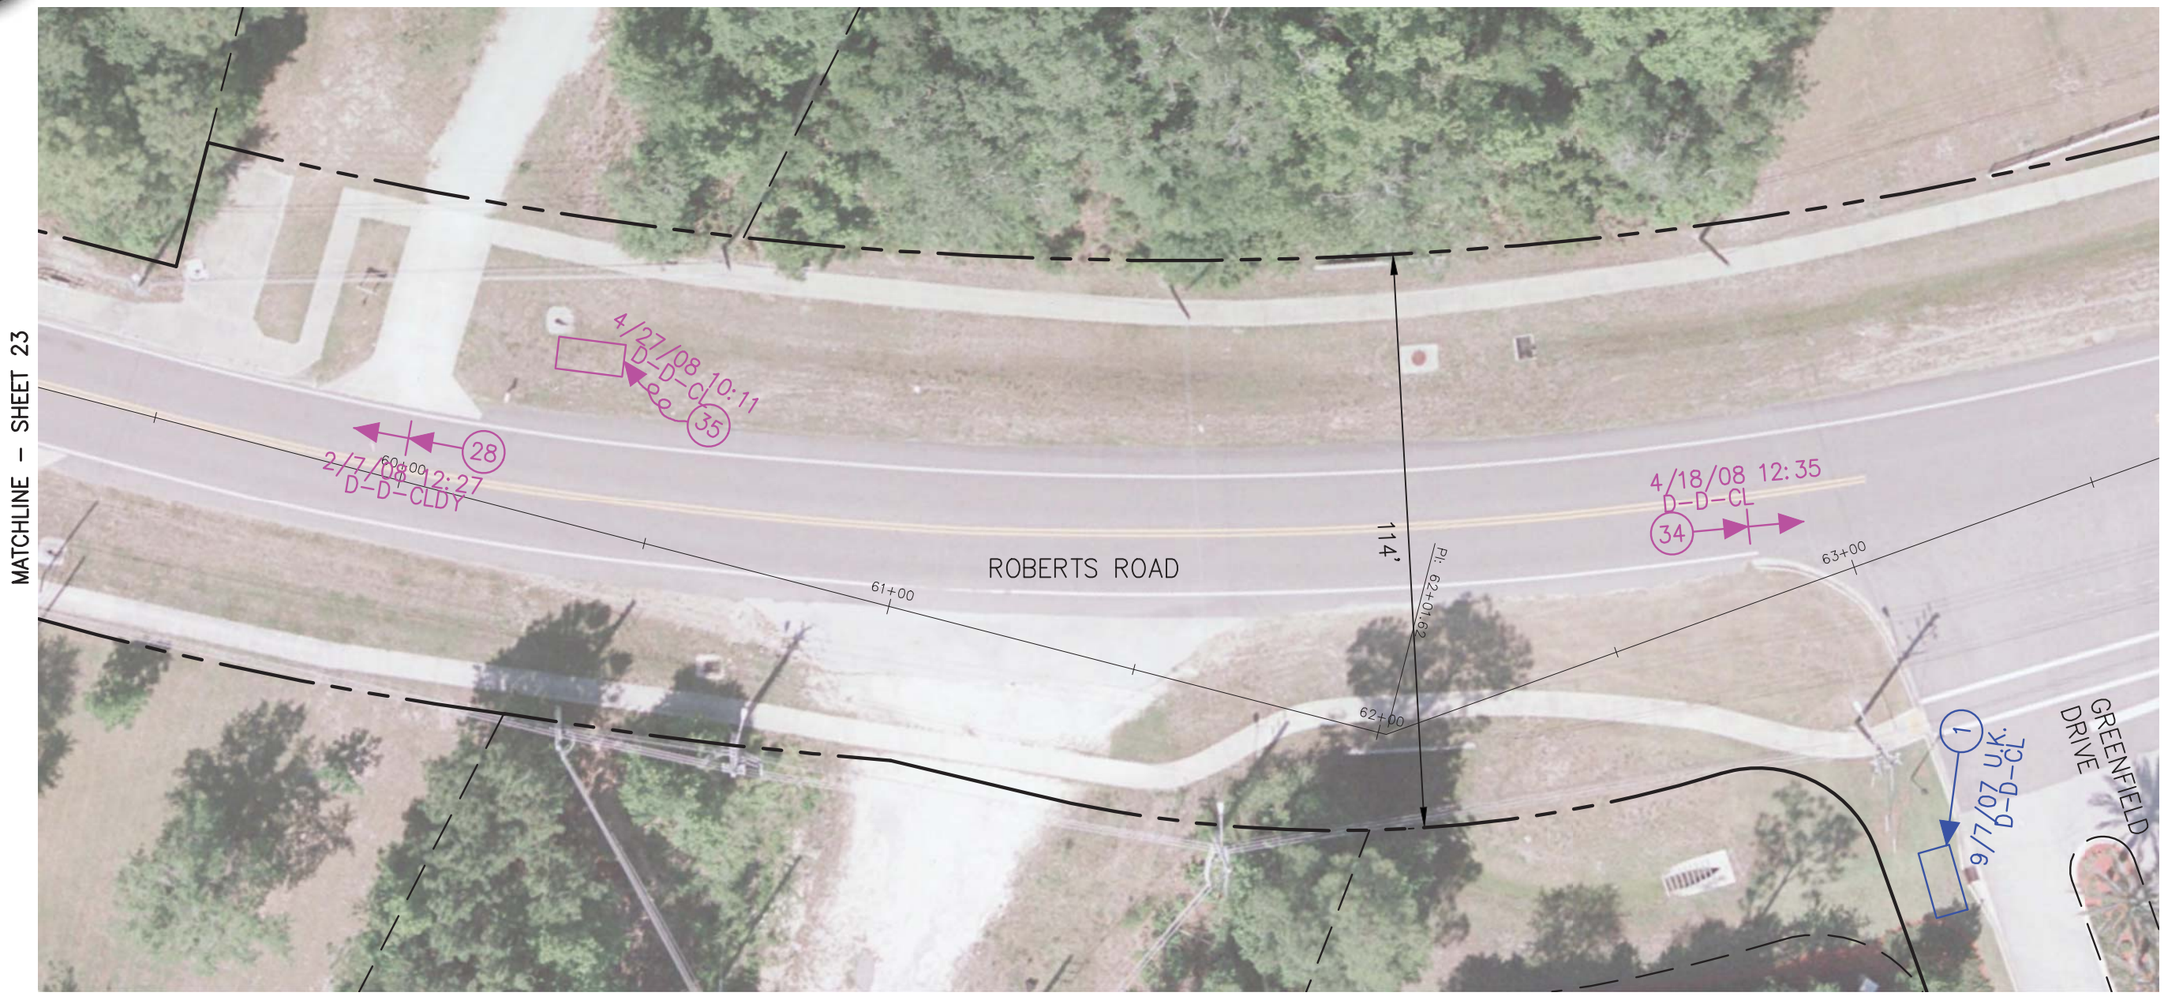

CONCEPT PLANS – SHEET 73

LEGEND

EXISTING RIGHT-OF-WAY:
EXISTING PROPERTY LINE:
EXISTING EASEMENT:
2007 CRASHES:
2008 CRASHES:
2009 CRASHES:

MOVING VEHICLE:
OUT OF CONTROL:
REAR END COLLISION:
FIXED OBJECT:

SIDE SWIPE:
HEAD ON COLLISION:
CYCLIST:
PERSONAL INJURY:
FATALITY:

ANGLE COLLISION:

CONDITION CODES

X-X-X

LIGHTING
D=DAYLIGHT
DK=DARK
DS=DUSK
DN=DAWN

ROAD SURFACE
D=DRY
W=WET
I=ICY
S=SLIPPERY

WEATHER
R=RAIN
CL=CLEAR
CLDY=CLOUDY
F=FOG
S=SNOW

NORTH

0 15 30
GRAPHIC SCALE IN FEET

Kimley-Horn and Associates, Inc.

Existing Conditions / Crash Summary

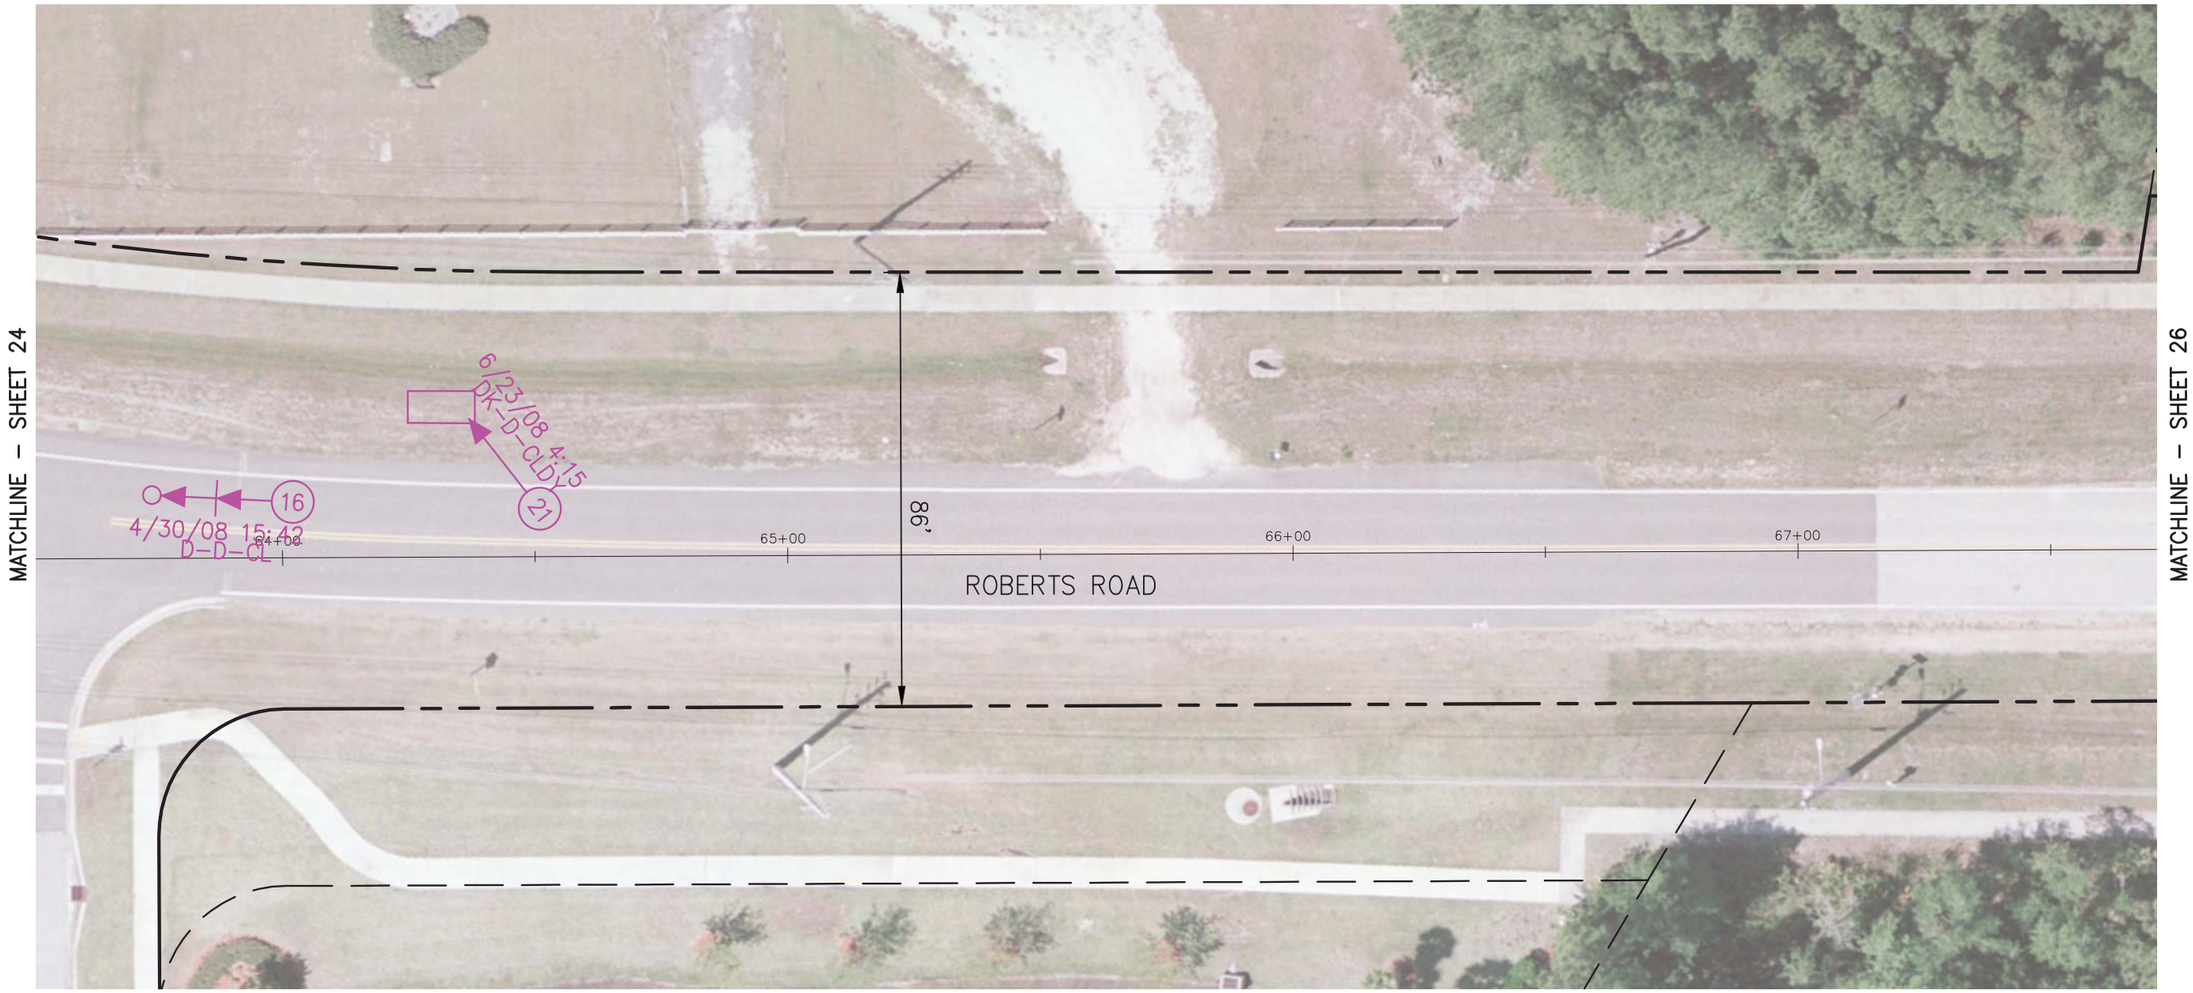

CONCEPT PLANS – SHEET 75

LEGEND

EXISTING RIGHT-OF-WAY:
EXISTING PROPERTY LINE:
EXISTING EASEMENT:
2007 CRASHES:
2008 CRASHES:
2009 CRASHES:

MOVING VEHICLE:
OUT OF CONTROL:
REAR END COLLISION:
FIXED OBJECT:

SIDE SWIPE:
HEAD ON COLLISION:
CYCLIST:
PERSONAL INJURY:
FATALITY:

ANGLE COLLISION:

CONDITION CODES

X-X-X

LIGHTING
D=DAYLIGHT
DK=DARK
DS=DUSK
DN=DAWN

ROAD SURFACE
D=DRY
W=WET
I=ICY
S=SLIPPERY

WEATHER
R=RAIN
CL=CLEAR
CLDY=CLOUDY
F=FOG
S=SNOW

NORTH

0 15 30
GRAPHIC SCALE IN FEET

Existing Conditions / Crash Summary

CONCEPT PLANS – SHEET 77

LEGEND

EXISTING RIGHT-OF-WAY:
EXISTING PROPERTY LINE:
EXISTING EASEMENT:
2007 CRASHES:
2008 CRASHES:
2009 CRASHES:

MOVING VEHICLE:
OUT OF CONTROL:
REAR END COLLISION:
FIXED OBJECT:

SIDE SWIPE:
HEAD ON COLLISION:
CYCLIST:
PERSONAL INJURY:
FATALITY:

ANGLE COLLISION:

CONDITION CODES

X–X–X

LIGHTING
D=DAYLIGHT
DK=DARK
DS=DUSK
DN=DAWN

ROAD SURFACE
D=DRY
W=WET
I=ICY
S=SLIPPERY

WEATHER
R=RAIN
CL=CLEAR
CLDY=CLOUDY
F=FOG
S=SNOW

NORTH

0 15 30
GRAPHIC SCALE IN FEET

EXISTING CONDITIONS / CRASH SUMMARY

CONCEPT PLANS – SHEET 79

LEGEND

EXISTING RIGHT-OF-WAY:
EXISTING PROPERTY LINE:
EXISTING EASEMENT:
2007 CRASHES:
2008 CRASHES:
2009 CRASHES:

MOVING VEHICLE:
OUT OF CONTROL:
REAR END COLLISION:
FIXED OBJECT:

SIDE SWIPE:
HEAD ON COLLISION:
CYCLIST:
PERSONAL INJURY:
FATALITY:

ANGLE COLLISION:

CONDITION CODES

X-X-X

LIGHTING
D=DAYLIGHT
DK=DARK
DS=DUSK
DN=DAWN

ROAD SURFACE
D=DRY
W=WET
I=ICY
S=SLIPPERY

WEATHER
R=RAIN
CL=CLEAR
CLDY=CLOUDY
F=FOG
S=SNOW

NORTH

0 15 30
GRAPHIC SCALE IN FEET

Existing Conditions / Crash Summary

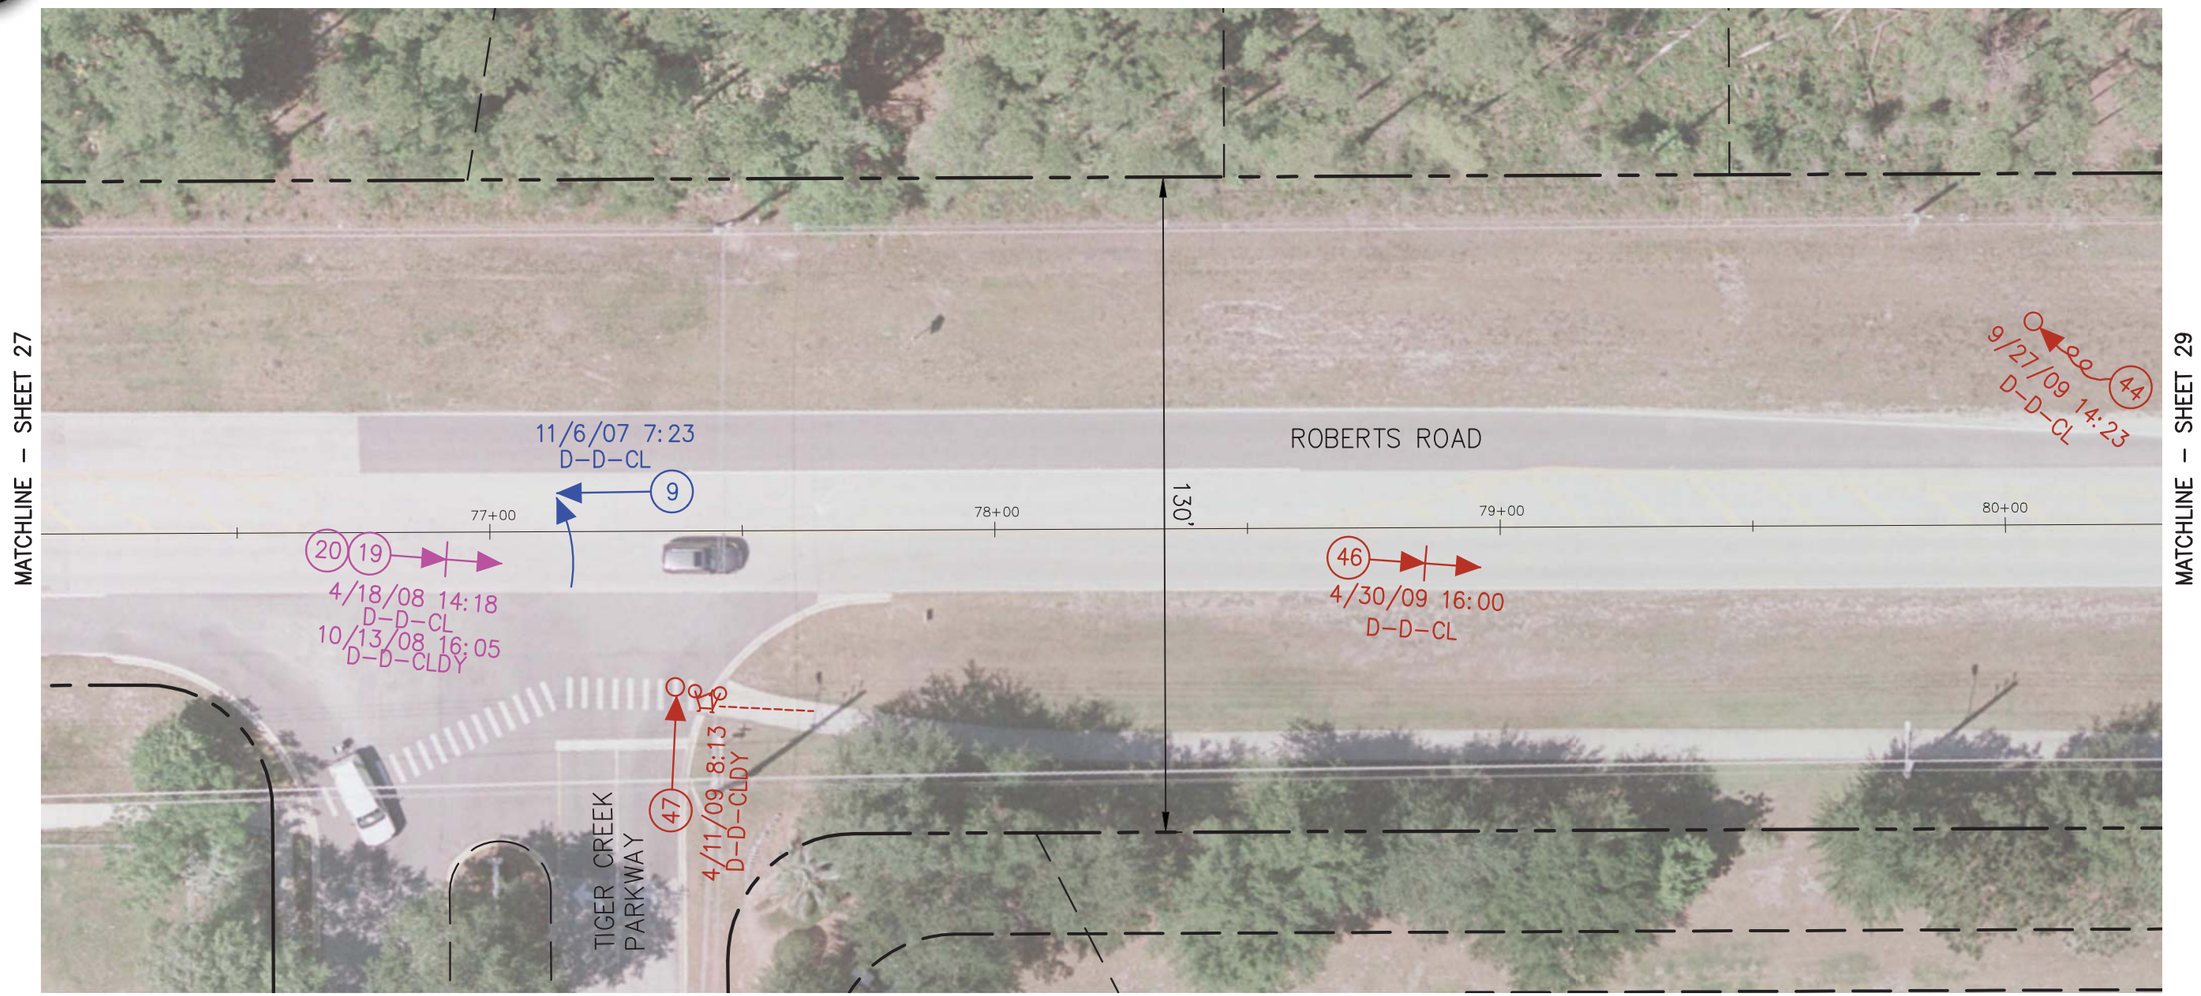

LEGEND

EXISTING RIGHT–OF–WAY:
EXISTING PROPERTY LINE:
EXISTING EASEMENT:
2007 CRASHES:
2008 CRASHES:
2009 CRASHES:

MOVING VEHICLE:
OUT OF CONTROL:
REAR END COLLISION:
FIXED OBJECT:

SIDE SWIPE:
HEAD ON COLLISION:
CYCLIST:
PERSONAL INJURY:
FATALITY:

ANGLE COLLISION:

CONDITION CODES

X–X–X

LIGHTING
D=DAYLIGHT
DK=DARK
DS=DUSK
DN=DAWN

ROAD SURFACE
D=DRY
W=WET
I=ICY
S=SLIPPERY

WEATHER
R=RAIN
CL=CLEAR
CLDY=CLOUDY
F=FOG
S=SNOW

NORTH

0 15 30
GRAPHIC SCALE IN FEET

Existing Conditions / Crash Summary

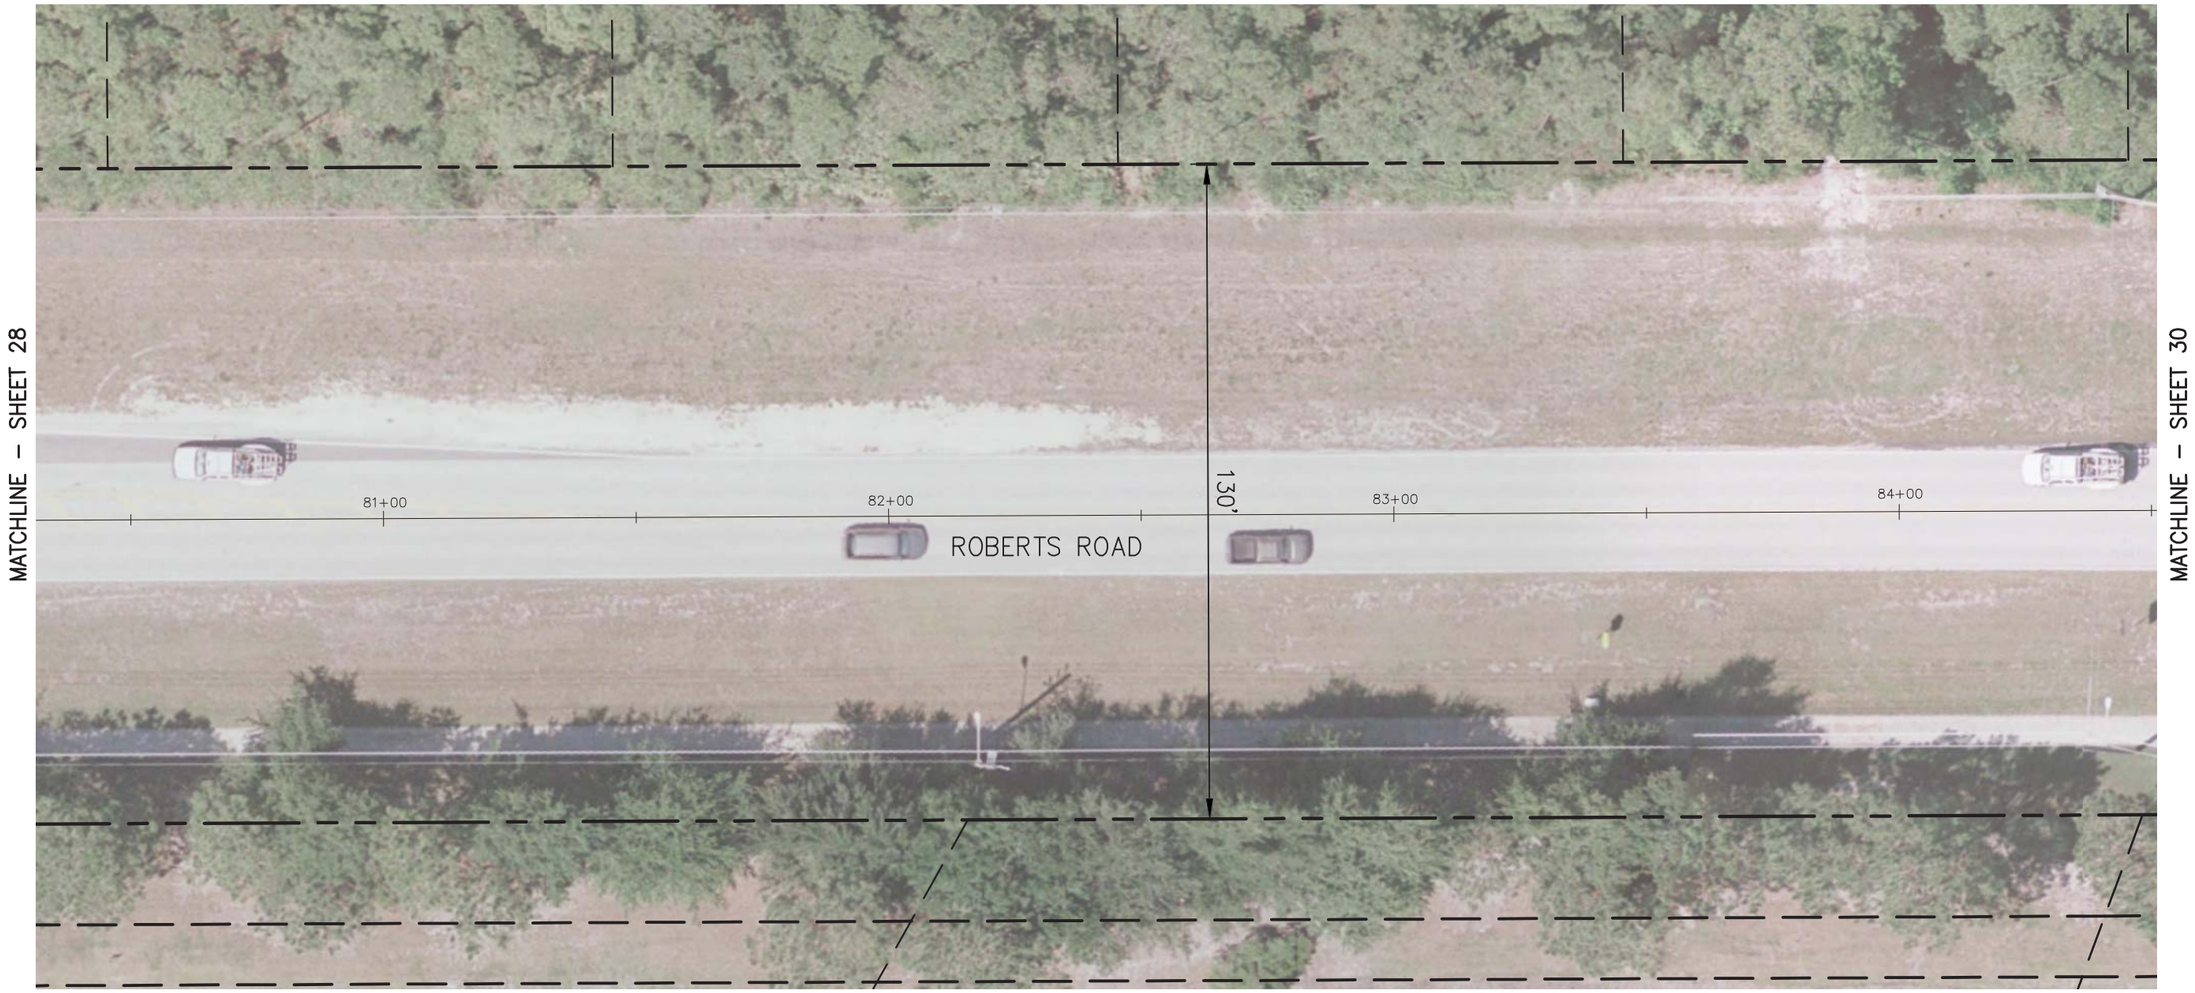

LEGEND

EXISTING RIGHT-OF-WAY:
EXISTING PROPERTY LINE:
EXISTING EASEMENT:
2007 CRASHES:
2008 CRASHES:
2009 CRASHES:

MOVING VEHICLE:
OUT OF CONTROL:
REAR END COLLISION:
FIXED OBJECT:

SIDE SWIPE:
HEAD ON COLLISION:
CYCLIST:
PERSONAL INJURY:
FATALITY:

ANGLE COLLISION:

CONDITION CODES

X-X-X

LIGHTING
D=DAYLIGHT
DK=DARK
DS=DUSK
DN=DAWN

ROAD SURFACE
D=DRY
W=WET
I=ICY
S=SLIPPERY

WEATHER
R=RAIN
CL=CLEAR
CLDY=CLOUDY
F=FOG
S=SNOW

NORTH

0 15 30
GRAPHIC SCALE IN FEET

Existing Conditions / Crash Summary

CONCEPT PLANS – SHEET 85

LEGEND

EXISTING RIGHT-OF-WAY:
EXISTING PROPERTY LINE:
EXISTING EASEMENT:
2007 CRASHES:
2008 CRASHES:
2009 CRASHES:

MOVING VEHICLE:
OUT OF CONTROL:
REAR END COLLISION:
FIXED OBJECT:

SIDE SWIPE:
HEAD ON COLLISION:
CYCLIST:
PERSONAL INJURY:
FATALITY:

ANGLE COLLISION:

CONDITION CODES
X-X-X

LIGHTING
D=DAYLIGHT
DK=DARK
DS=DUSK
DN=DAWN

ROAD SURFACE
D=DRY
W=WET
I=ICY
S=SLIPPERY

WEATHER
R=RAIN
CL=CLEAR
CLDY=CLOUDY
F=FOG
S=SNOW

NORTH

0 15 30
GRAPHIC SCALE IN FEET

EXISTING CONDITIONS / CRASH SUMMARY

LEGEND

EXISTING RIGHT-OF-WAY:
EXISTING PROPERTY LINE:
EXISTING EASEMENT:
2007 CRASHES:
2008 CRASHES:
2009 CRASHES:

MOVING VEHICLE:
OUT OF CONTROL:
REAR END COLLISION:
FIXED OBJECT:

SIDE SWIPE:
HEAD ON COLLISION:
CYCLIST:
PERSONAL INJURY:
FATALITY:

ANGLE COLLISION:

CONDITION CODES

X-X-X

LIGHTING
D=DAYLIGHT
DK=DARK
DS=DUSK
DN=DAWN

ROAD SURFACE
D=DRY
W=WET
I=ICY
S=SLIPPERY

WEATHER
R=RAIN
CL=CLEAR
CLDY=CLOUDY
F=FOG
S=SNOW

NORTH

0 15 30
GRAPHIC SCALE IN FEET

Existing Conditions / Crash Summary

CONCEPT PLANS – SHEET 89

LEGEND

EXISTING RIGHT-OF-WAY:
EXISTING PROPERTY LINE:
EXISTING EASEMENT:
2007 CRASHES:
2008 CRASHES:
2009 CRASHES:

MOVING VEHICLE:
OUT OF CONTROL:
REAR END COLLISION:
FIXED OBJECT:

SIDE SWIPE:
HEAD ON COLLISION:
CYCLIST:
PERSONAL INJURY:
FATALITY:

ANGLE COLLISION:

CONDITION CODES
X-X-X

LIGHTING
D=DAYLIGHT
DK=DARK
DS=DUSK
DN=DAWN

ROAD SURFACE
D=DRY
W=WET
I=ICY
S=SLIPPERY

WEATHER
R=RAIN
CL=CLEAR
CLDY=CLOUDY
F=FOG
S=SNOW

NORTH

0 15 30
GRAPHIC SCALE IN FEET

Existing Conditions / Crash Summary

LEGEND

EXISTING RIGHT-OF-WAY:
EXISTING PROPERTY LINE:
EXISTING EASEMENT:
2007 CRASHES:
2008 CRASHES:
2009 CRASHES:

MOVING VEHICLE:
OUT OF CONTROL:
REAR END COLLISION:
FIXED OBJECT:

SIDE SWIPE:
HEAD ON COLLISION:
CYCLIST:
PERSONAL INJURY:
FATALITY:

ANGLE COLLISION:

CONDITION CODES

X-X-X

LIGHTING
D=DAYLIGHT
DK=DARK
DS=DUSK
DN=DAWN

ROAD SURFACE
D=DRY
W=WET
I=ICY
S=SLIPPERY

WEATHER
R=RAIN
CL=CLEAR
CLDY=CLOUDY
F=FOG
S=SNOW

NORTH

0 15 30
GRAPHIC SCALE IN FEET

Existing Conditions / Crash Summary

CONCEPT PLANS – SHEET 93

LEGEND

EXISTING RIGHT-OF-WAY:
EXISTING PROPERTY LINE:
EXISTING EASEMENT:
2007 CRASHES:
2008 CRASHES:
2009 CRASHES:

MOVING VEHICLE:
OUT OF CONTROL:
REAR END COLLISION:
FIXED OBJECT:

SIDE SWIPE:
HEAD ON COLLISION:
CYCLIST:
PERSONAL INJURY:
FATALITY:

ANGLE COLLISION:

CONDITION CODES

X-X-X

LIGHTING
D=DAYLIGHT
DK=DARK
DS=DUSK
DN=DAWN

ROAD SURFACE
D=DRY
W=WET
I=ICY
S=SLIPPERY

WEATHER
R=RAIN
CL=CLEAR
CLDY=CLOUDY
F=FOG
S=SNOW

NORTH

0 15 30
GRAPHIC SCALE IN FEET

Kimley-Horn and Associates, Inc.

Existing Conditions / Crash Summary

CONCEPT PLANS – SHEET 95

LEGEND

EXISTING RIGHT-OF-WAY:
EXISTING PROPERTY LINE:
EXISTING EASEMENT:
2007 CRASHES:
2008 CRASHES:
2009 CRASHES:

MOVING VEHICLE:
OUT OF CONTROL:
REAR END COLLISION:
FIXED OBJECT:

SIDE SWIPE:
HEAD ON COLLISION:
CYCLIST:
PERSONAL INJURY:
FATALITY:

ANGLE COLLISION:

CONDITION CODES

X-X-X

LIGHTING
D=DAYLIGHT
DK=DARK
DS=DUSK
DN=DAWN

ROAD SURFACE
D=DRY
W=WET
I=ICY
S=SLIPPERY

WEATHER
R=RAIN
CL=CLEAR
CLDY=CLOUDY
F=FOG
S=SNOW

NORTH

0 15 30
GRAPHIC SCALE IN FEET

Existing Conditions / Crash Summary

CONCEPT PLANS – SHEET 97

LEGEND

EXISTING RIGHT-OF-WAY:
EXISTING PROPERTY LINE:
EXISTING EASEMENT:
2007 CRASHES:
2008 CRASHES:
2009 CRASHES:

MOVING VEHICLE:
OUT OF CONTROL:
REAR END COLLISION:
FIXED OBJECT:

SIDE SWIPE:
HEAD ON COLLISION:
CYCLIST:
PERSONAL INJURY:
FATALITY:

ANGLE COLLISION:

CONDITION CODES

X-X-X

LIGHTING
D=DAYLIGHT
DK=DARK
DS=DUSK
DN=DAWN

ROAD SURFACE
D=DRY
W=WET
I=ICY
S=SLIPPERY

WEATHER
R=RAIN
CL=CLEAR
CLDY=CLOUDY
F=FOG
S=SNOW

NORTH

0 15 30
GRAPHIC SCALE IN FEET

EXISTING CONDITIONS / CRASH SUMMARY

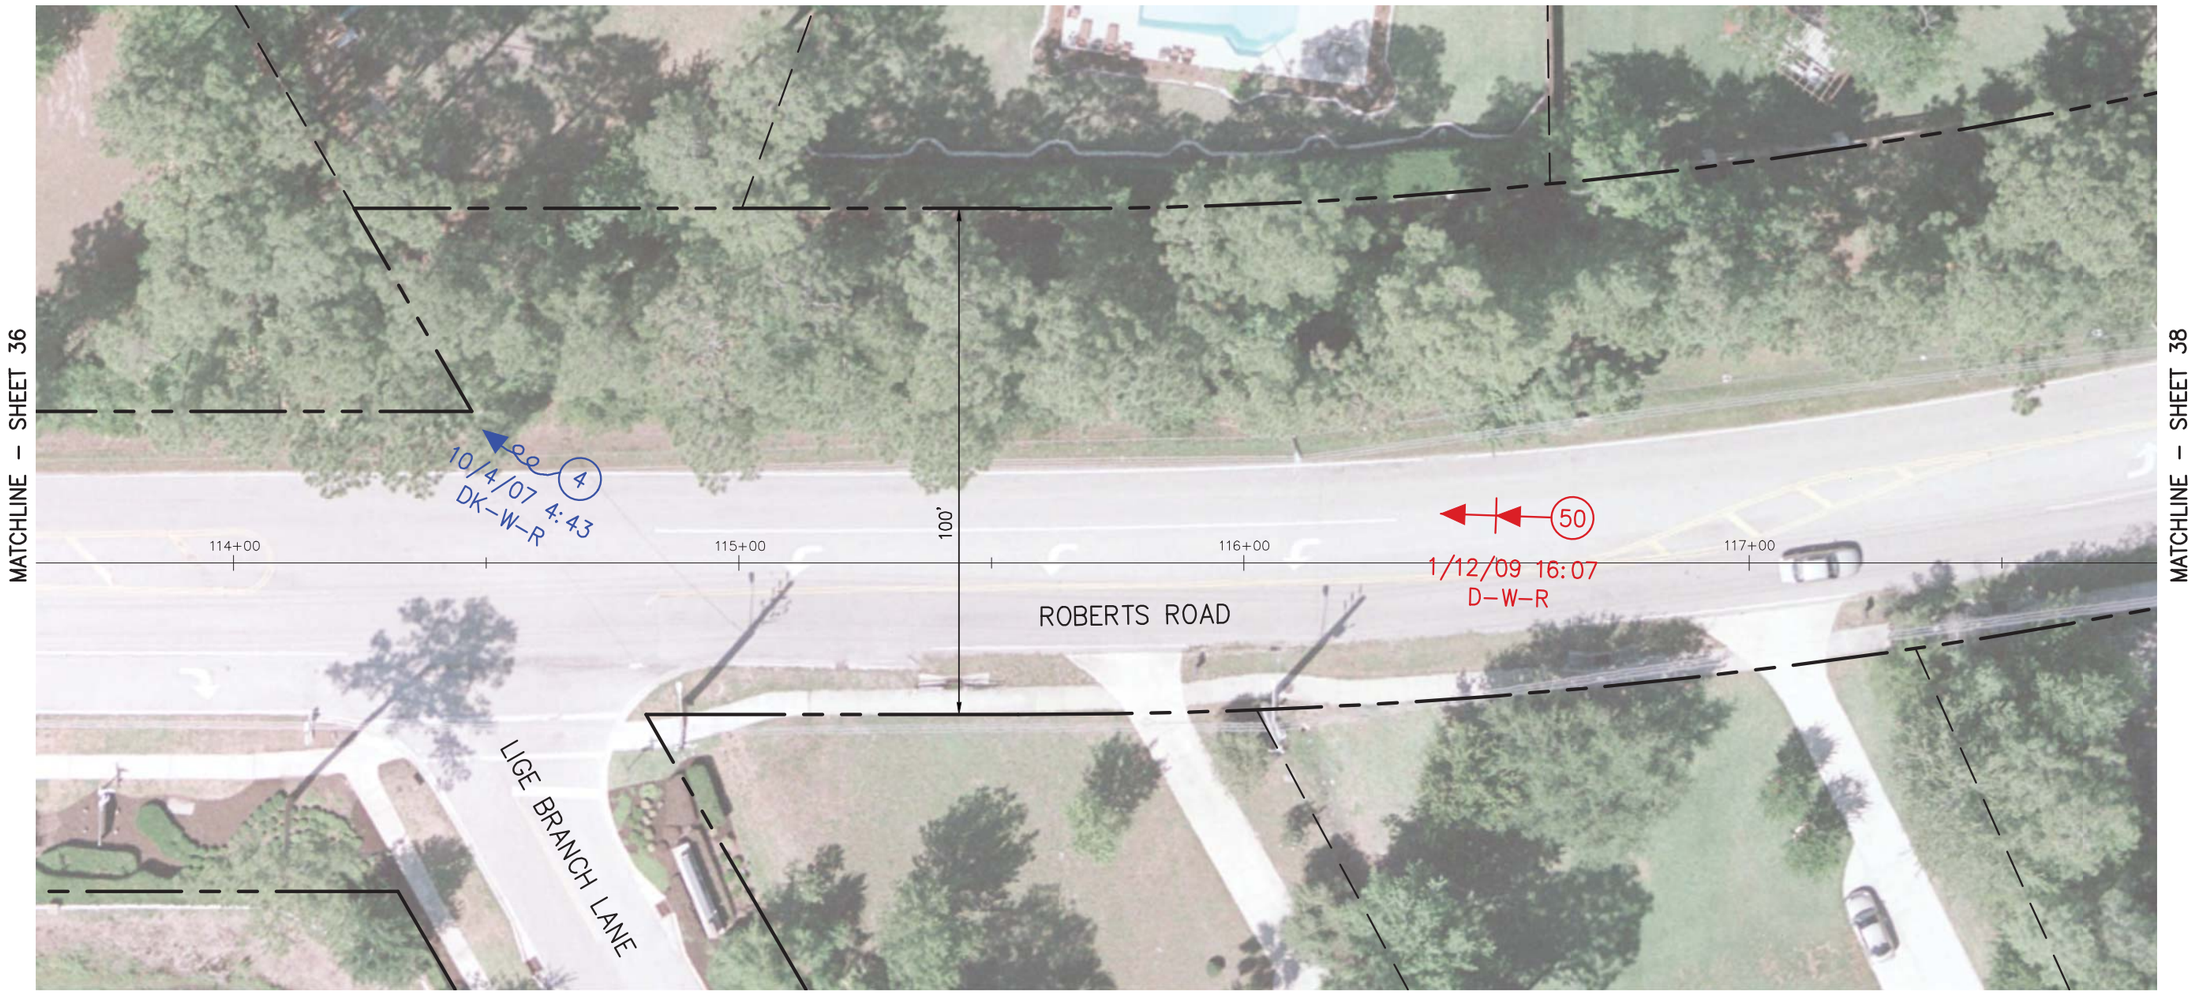

LEGEND

EXISTING RIGHT–OF–WAY:
EXISTING PROPERTY LINE:
EXISTING EASEMENT:
2007 CRASHES:
2008 CRASHES:
2009 CRASHES:

MOVING VEHICLE:
OUT OF CONTROL:
REAR END COLLISION:
FIXED OBJECT:

SIDE SWIPE:
HEAD ON COLLISION:
CYCLIST:
PERSONAL INJURY:
FATALITY:

ANGLE COLLISION:

CONDITION CODES

X–X–X

LIGHTING
D=DAYLIGHT
DK=DARK
DS=DUSK
DN=DAWN

ROAD SURFACE
D=DRY
W=WET
I=ICY
S=SLIPPERY

WEATHER
R=RAIN
CL=CLEAR
CLDY=CLOUDY
F=FOG
S=SNOW

NORTH

0 15 30
GRAPHIC SCALE IN FEET

Existing Conditions / Crash Summary

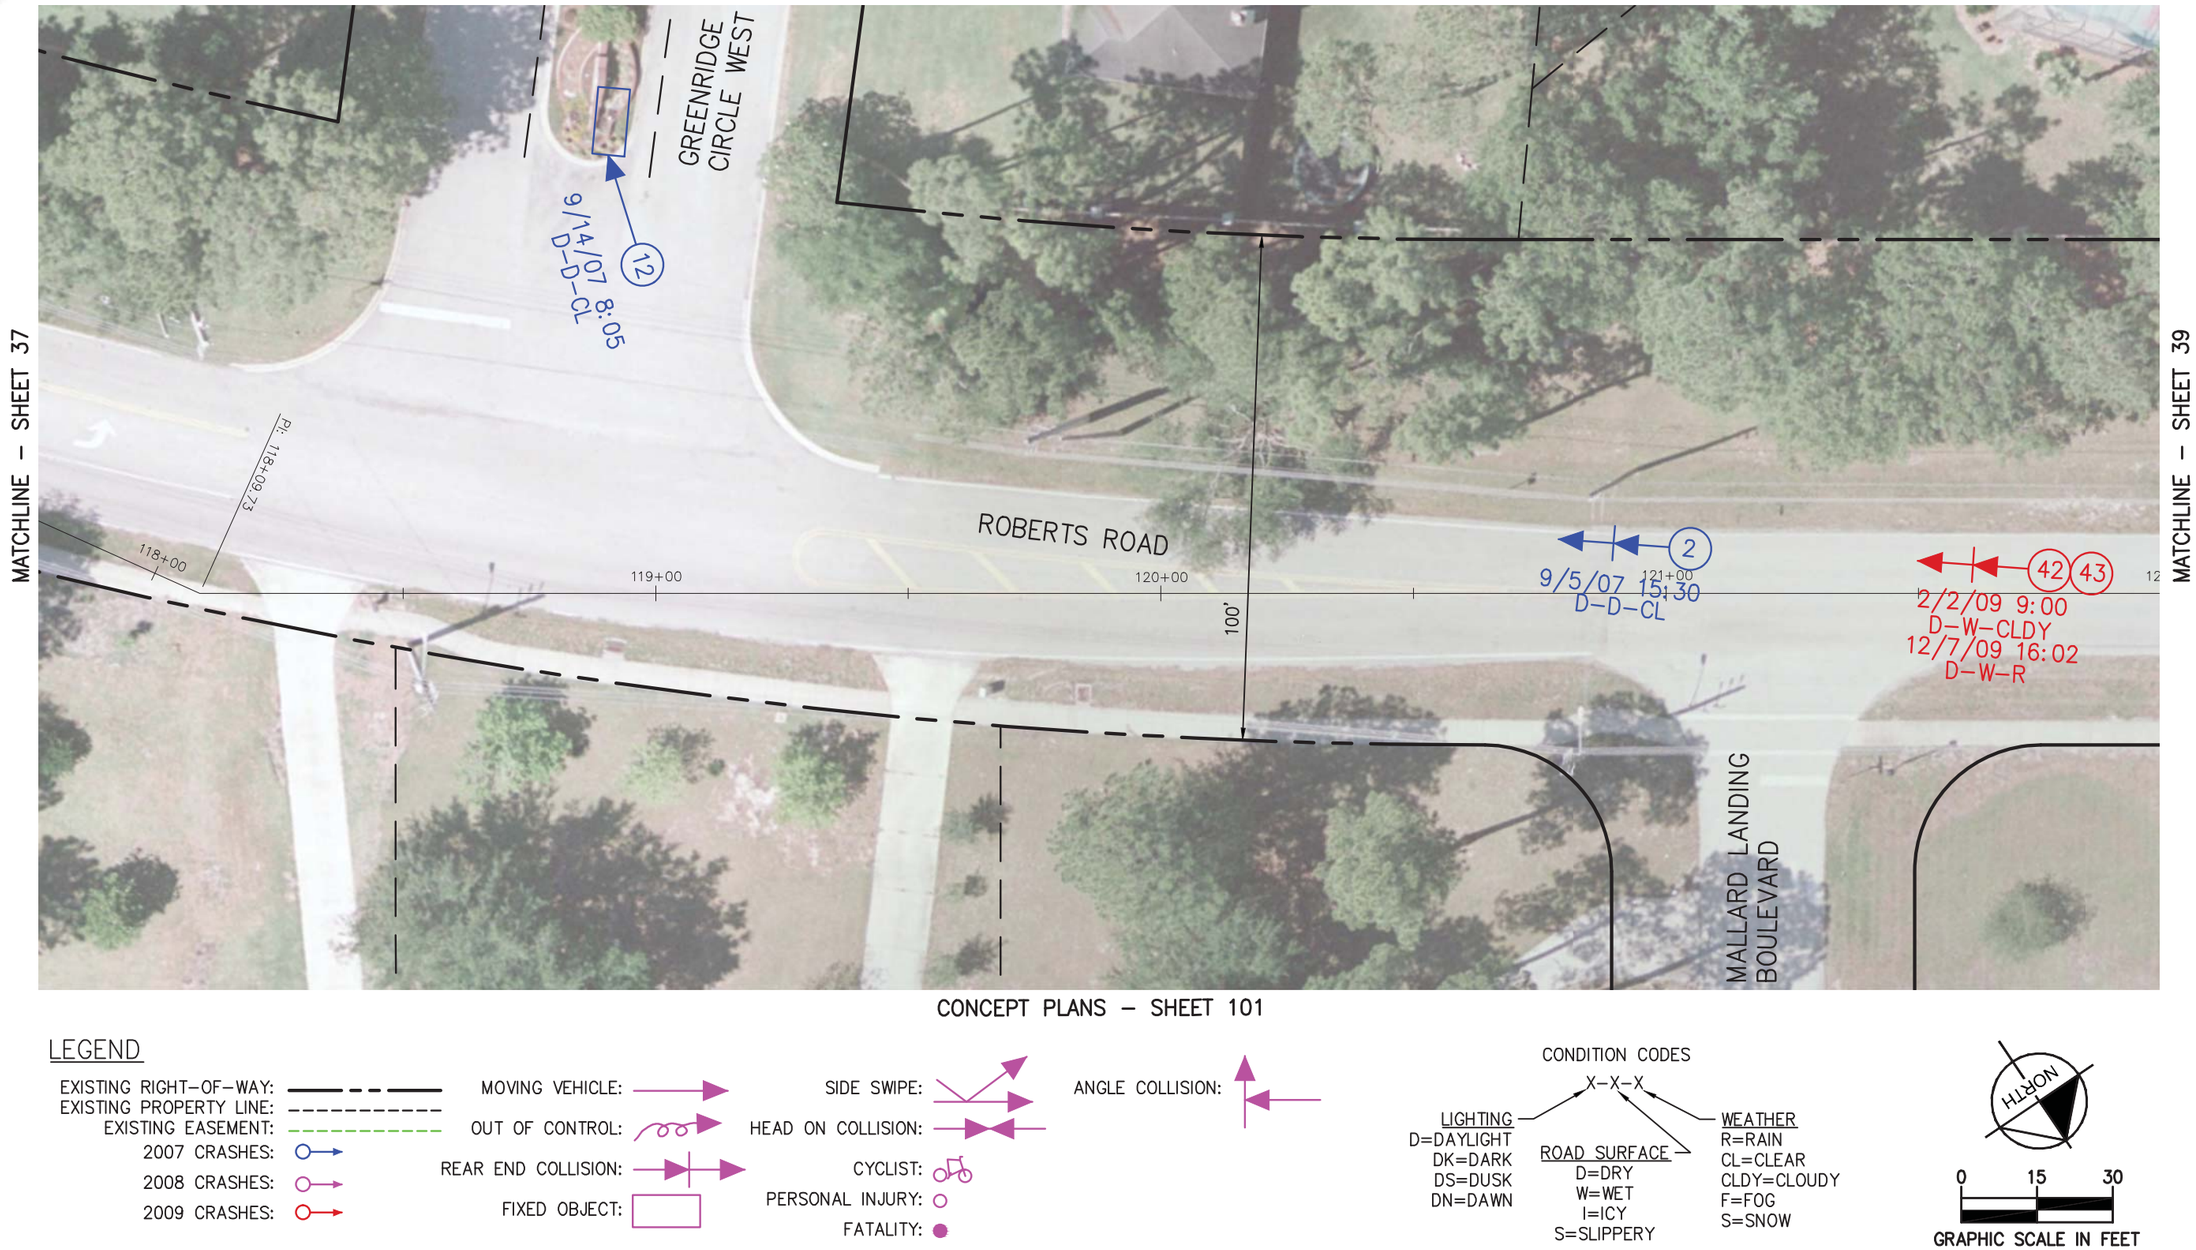

LEGEND

EXISTING RIGHT-OF-WAY:
EXISTING PROPERTY LINE:
EXISTING EASEMENT:
2007 CRASHES:
2008 CRASHES:
2009 CRASHES:

MOVING VEHICLE:
OUT OF CONTROL:
REAR END COLLISION:
FIXED OBJECT:

SIDE SWIPE:
HEAD ON COLLISION:
CYCLIST:
PERSONAL INJURY:
FATALITY:

ANGLE COLLISION:

CONDITION CODES

X-X-X

LIGHTING
D=DAYLIGHT
DK=DARK
DS=DUSK
DN=DAWN

ROAD SURFACE
D=DRY
W=WET
I=ICY
S=SLIPPERY

WEATHER
R=RAIN
CL=CLEAR
CLDY=CLOUDY
F=FOG
S=SNOW

NORTH

0 15 30
GRAPHIC SCALE IN FEET

Kimley-Horn and Associates, Inc.

Existing Conditions / Crash Summary

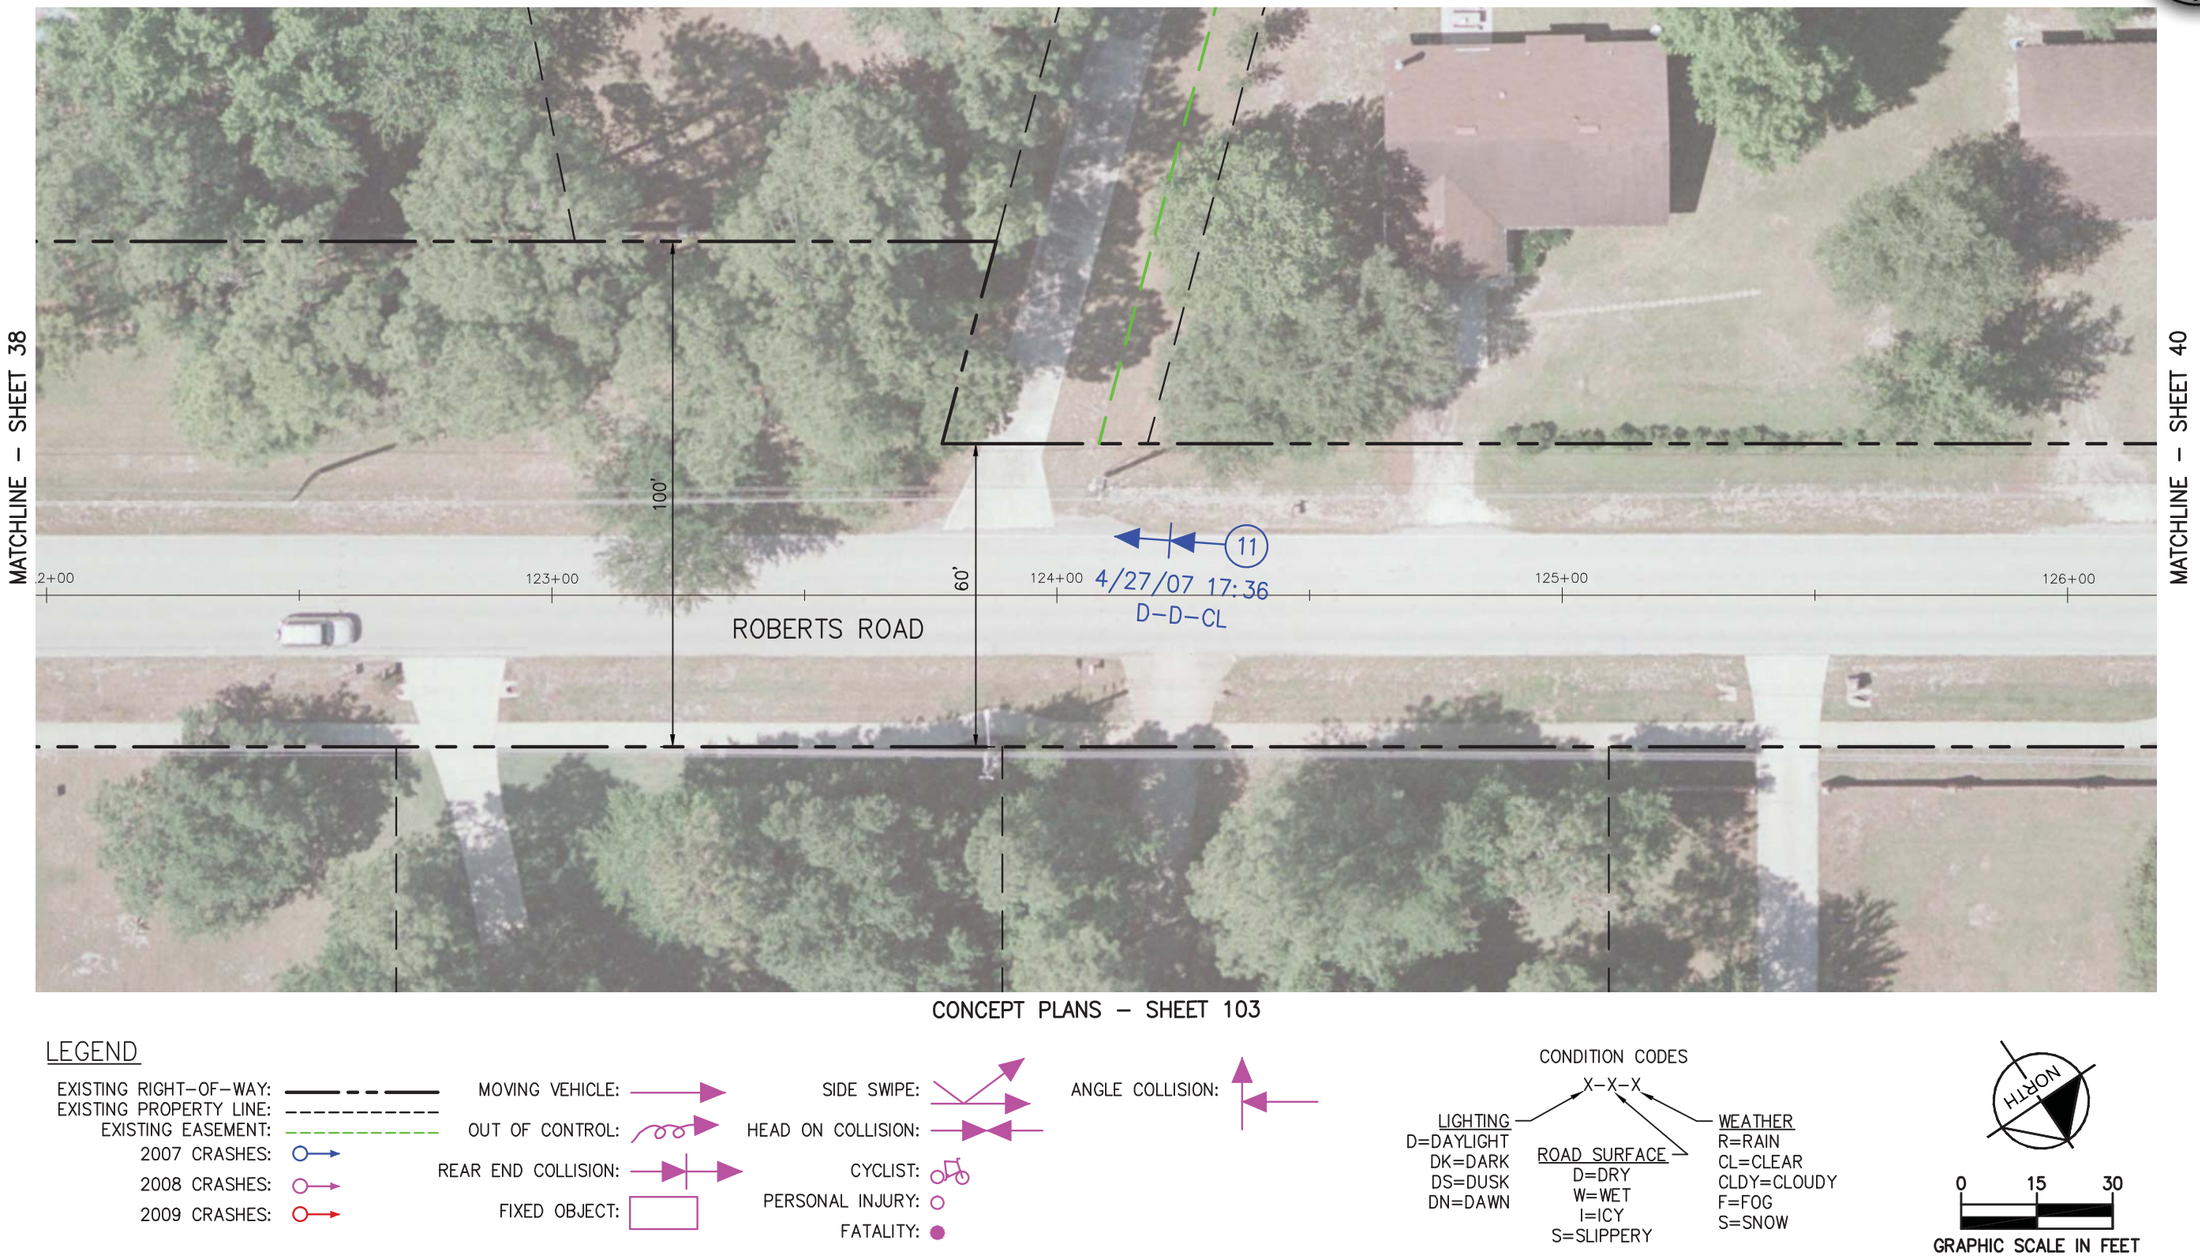

Existing Conditions / Crash Summary

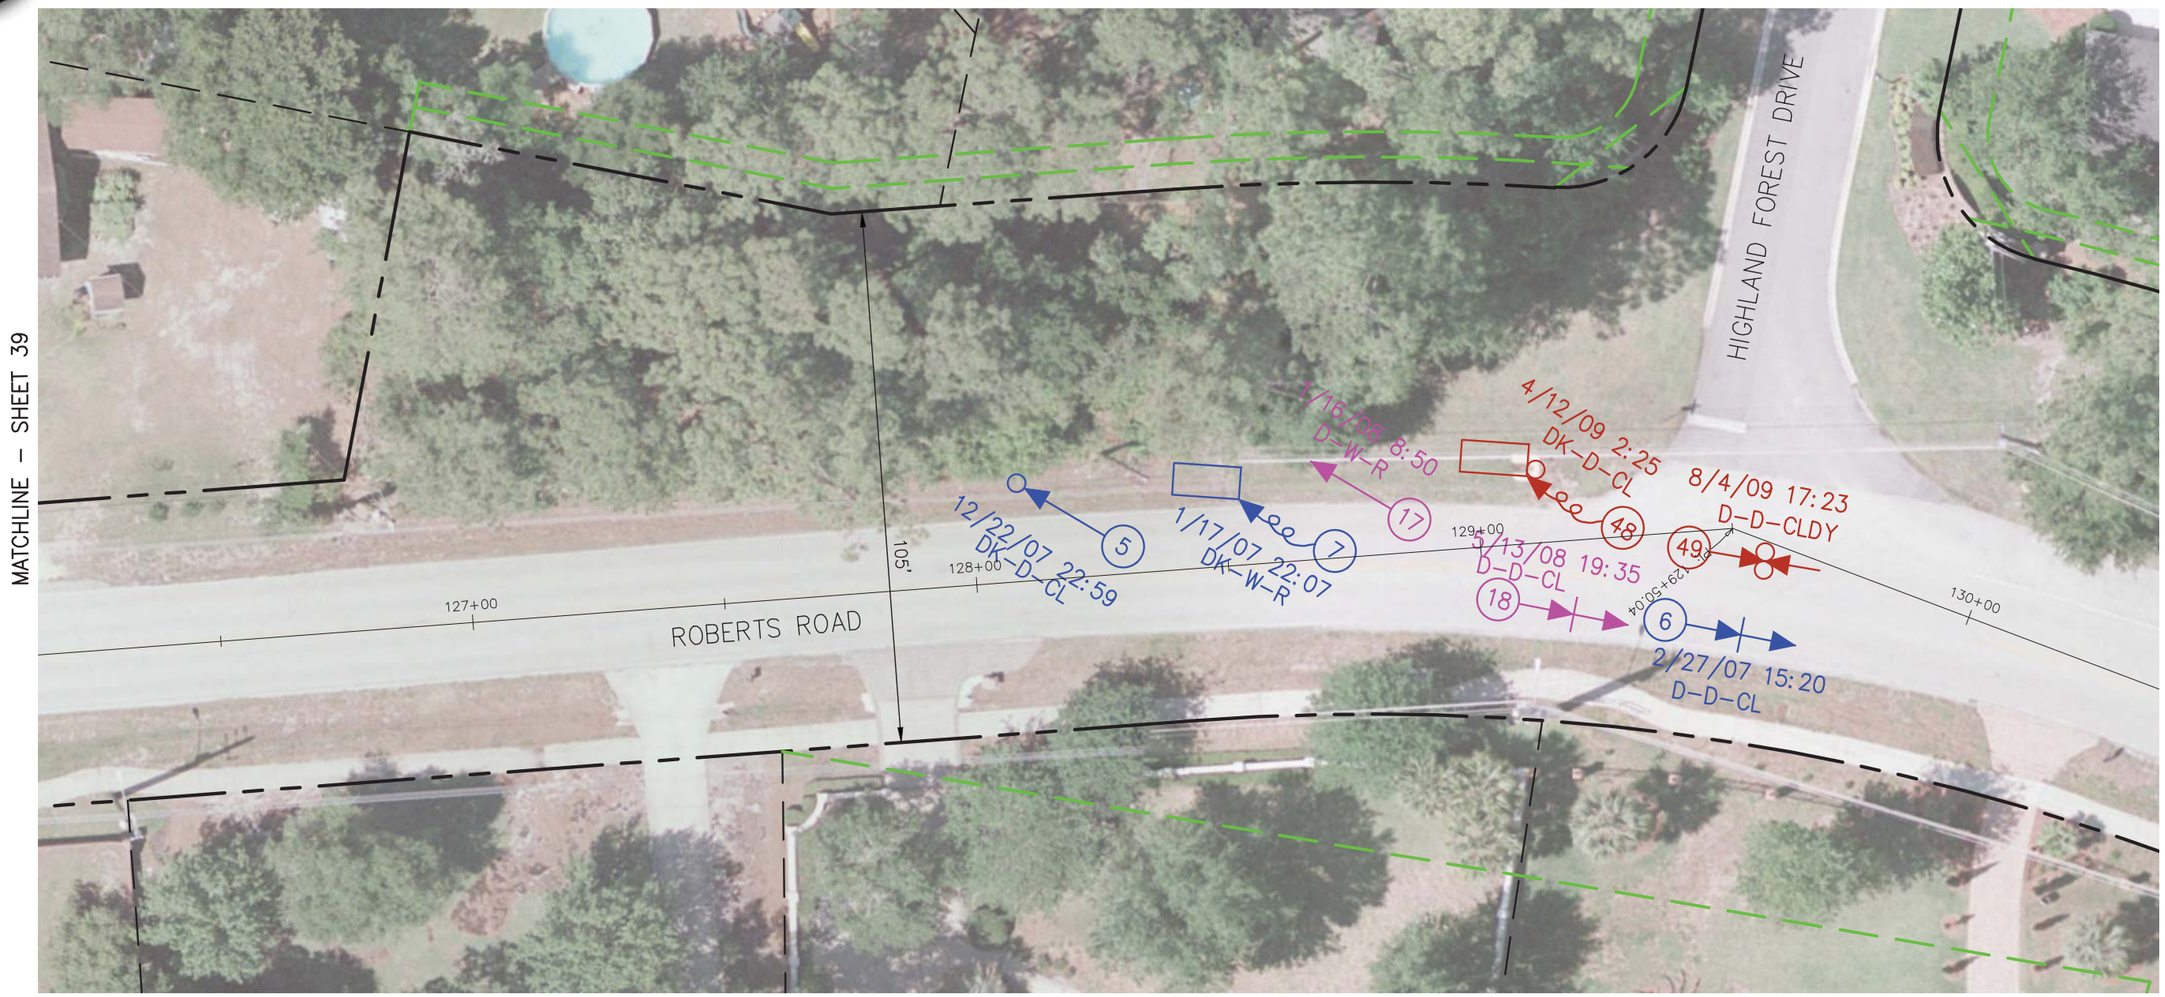

CONCEPT PLANS – SHEET 105

LEGEND

EXISTING RIGHT–OF–WAY:
EXISTING PROPERTY LINE:
EXISTING EASEMENT:
2007 CRASHES:
2008 CRASHES:
2009 CRASHES:

MOVING VEHICLE:
OUT OF CONTROL:
REAR END COLLISION:
FIXED OBJECT:

SIDE SWIPE:
HEAD ON COLLISION:
CYCLIST:
PERSONAL INJURY:
FATALITY:

ANGLE COLLISION:

CONDITION CODES

X–X–X

LIGHTING
D=DAYLIGHT
DK=DARK
DS=DUSK
DN=DAWN

ROAD SURFACE
D=DRY
W=WET
I=ICY
S=SLIPPERY

WEATHER
R=RAIN
CL=CLEAR
CLDY=CLOUDY
F=FOG
S=SNOW

NORTH

0 15 30
GRAPHIC SCALE IN FEET

EXISTING CONDITIONS / CRASH SUMMARY

CONCEPT PLANS – SHEET 107

LEGEND

EXISTING RIGHT-OF-WAY:
EXISTING PROPERTY LINE:
EXISTING EASEMENT:
2007 CRASHES:
2008 CRASHES:
2009 CRASHES:

MOVING VEHICLE:
OUT OF CONTROL:
REAR END COLLISION:
FIXED OBJECT:

SIDE SWIPE:
HEAD ON COLLISION:
CYCLIST:
PERSONAL INJURY:
FATALITY:

ANGLE COLLISION:

CONDITION CODES
X-X-X

LIGHTING
D=DAYLIGHT
DK=DARK
DS=DUSK
DN=DAWN

ROAD SURFACE
D=DRY
W=WET
I=ICY
S=SLIPPERY

WEATHER
R=RAIN
CL=CLEAR
CLDY=CLOUDY
F=FOG
S=SNOW

NORTH

0 15 30
GRAPHIC SCALE IN FEET

EXISTING CONDITIONS / CRASH SUMMARY

CONCEPT PLANS – SHEET 109

LEGEND

EXISTING RIGHT-OF-WAY:
EXISTING PROPERTY LINE:
EXISTING EASEMENT:
2007 CRASHES:
2008 CRASHES:
2009 CRASHES:

MOVING VEHICLE:
OUT OF CONTROL:
REAR END COLLISION:
FIXED OBJECT:

SIDE SWIPE:
HEAD ON COLLISION:
CYCLIST:
PERSONAL INJURY:
FATALITY:

ANGLE COLLISION:

CONDITION CODES

X-X-X

LIGHTING
D=DAYLIGHT
DK=DARK
DS=DUSK
DN=DAWN

ROAD SURFACE
D=DRY
W=WET
I=ICY
S=SLIPPERY

WEATHER
R=RAIN
CL=CLEAR
CLDY=CLOUDY
F=FOG
S=SNOW

NORTH

0 15 30
GRAPHIC SCALE IN FEET

Existing Conditions / Crash Summary

CONCEPT PLANS – SHEET 111

LEGEND

EXISTING RIGHT-OF-WAY:
EXISTING PROPERTY LINE:
EXISTING EASEMENT:
2007 CRASHES:
2008 CRASHES:
2009 CRASHES:

MOVING VEHICLE:
OUT OF CONTROL:
REAR END COLLISION:
FIXED OBJECT:

SIDE SWIPE:
HEAD ON COLLISION:
CYCLIST:
PERSONAL INJURY:
FATALITY:

ANGLE COLLISION:

CONDITION CODES

X-X-X

LIGHTING
D=DAYLIGHT
DK=DARK
DS=DUSK
DN=DAWN

ROAD SURFACE
D=DRY
W=WET
I=ICY
S=SLIPPERY

WEATHER
R=RAIN
CL=CLEAR
CLDY=CLOUDY
F=FOG
S=SNOW

NORTH

0 15 30
GRAPHIC SCALE IN FEET

Existing Conditions / Crash Summary

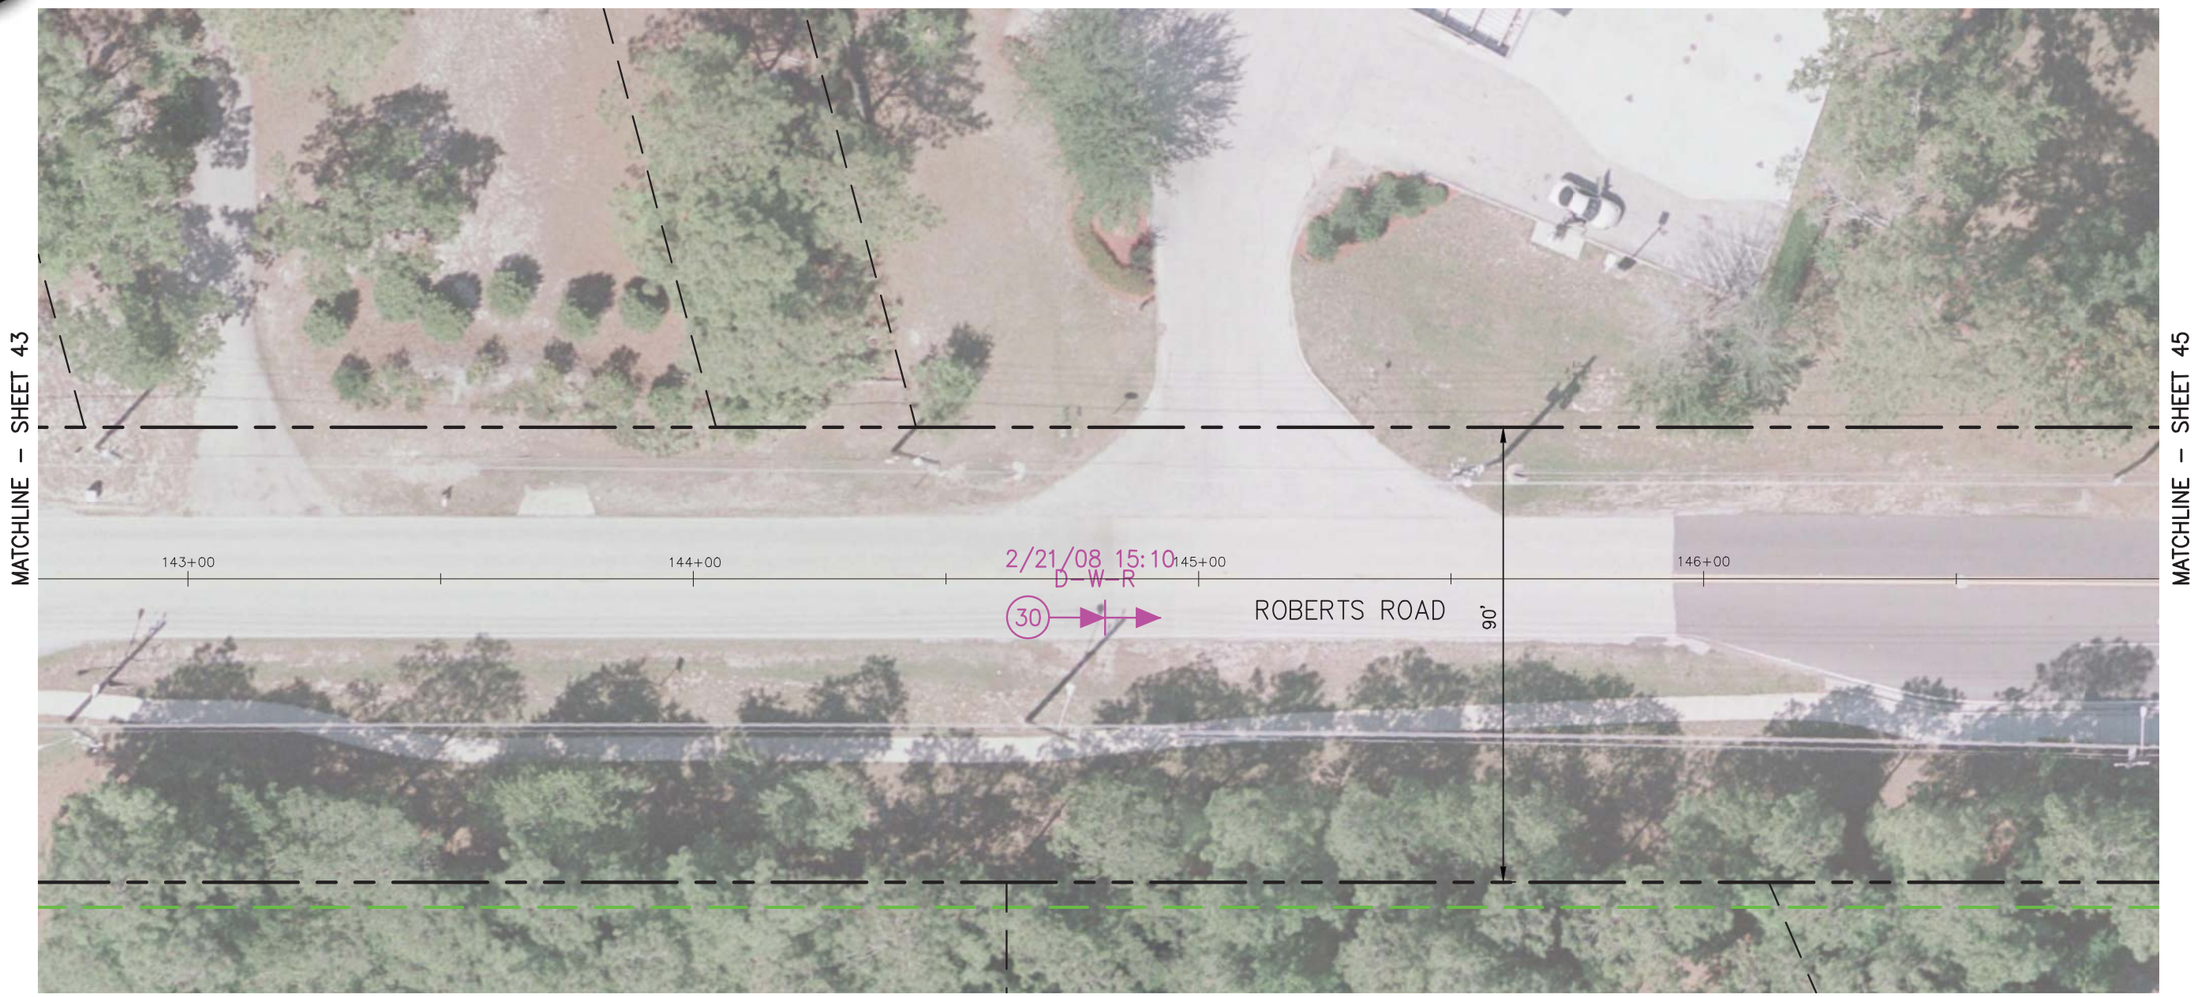

LEGEND

EXISTING RIGHT-OF-WAY:
EXISTING PROPERTY LINE:
EXISTING EASEMENT:
2007 CRASHES:
2008 CRASHES:
2009 CRASHES:

MOVING VEHICLE:
OUT OF CONTROL:
REAR END COLLISION:
FIXED OBJECT:

SIDE SWIPE:
HEAD ON COLLISION:
CYCLIST:
PERSONAL INJURY:
FATALITY:

ANGLE COLLISION:

CONDITION CODES

X-X-X

LIGHTING
D=DAYLIGHT
DK=DARK
DS=DUSK
DN=DAWN

ROAD SURFACE
D=DRY
W=WET
I=ICY
S=SLIPPERY

WEATHER
R=RAIN
CL=CLEAR
CLDY=CLOUDY
F=FOG
S=SNOW

NORTH

0 15 30
GRAPHIC SCALE IN FEET

Existing Conditions / Crash Summary

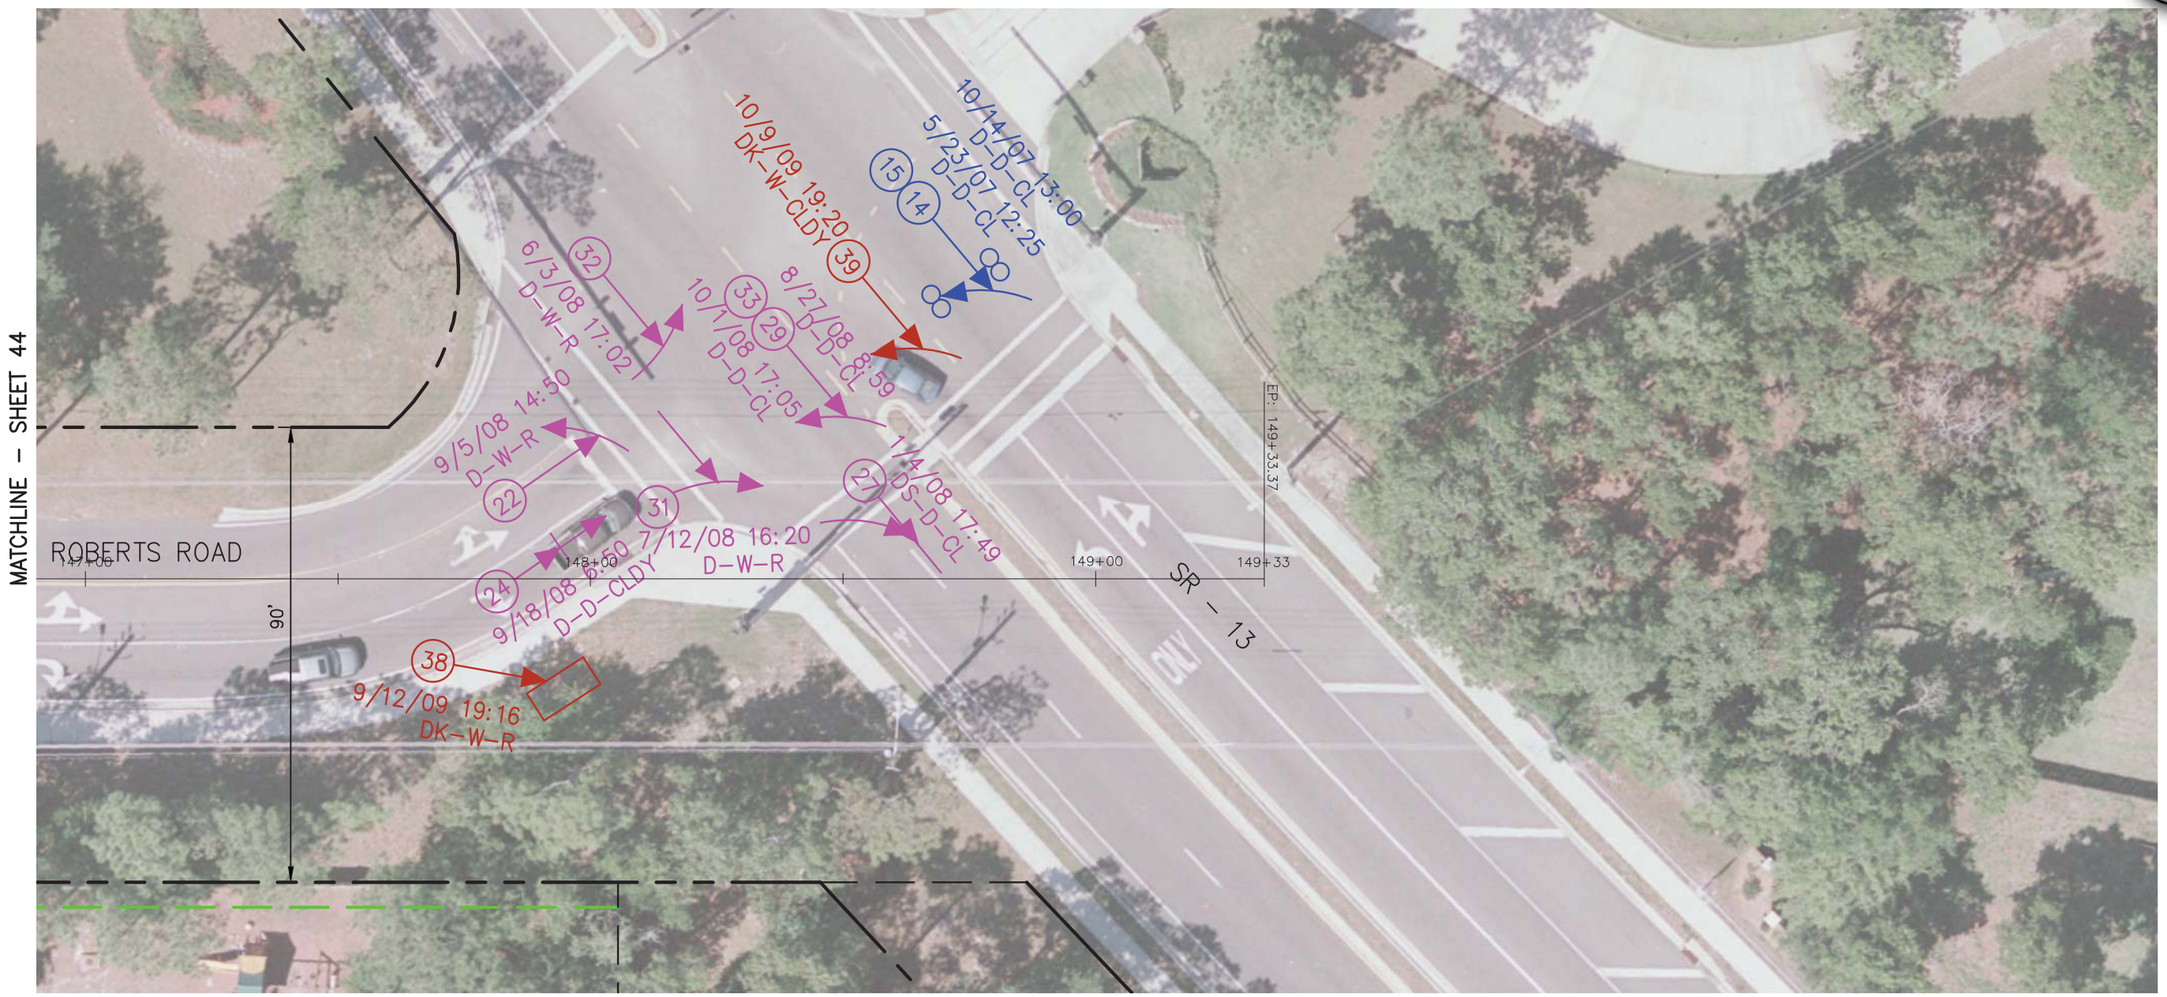

LEGEND

EXISTING RIGHT-OF-WAY:
EXISTING PROPERTY LINE:
EXISTING EASEMENT:
2007 CRASHES:
2008 CRASHES:
2009 CRASHES:

MOVING VEHICLE:
OUT OF CONTROL:
REAR END COLLISION:
FIXED OBJECT:

SIDE SWIPE:
HEAD ON COLLISION:
CYCLIST:
PERSONAL INJURY:
FATALITY:

ANGLE COLLISION:

CONDITION CODES

X-X-X

LIGHTING
D=DAYLIGHT
DK=DARK
DS=DUSK
DN=DAWN

ROAD SURFACE
D=DRY
W=WET
I=ICY
S=SLIPPERY

WEATHER
R=RAIN
CL=CLEAR
CLDY=CLOUDY
F=FOG
S=SNOW

NORTH

0 15 30
GRAPHIC SCALE IN FEET