S:\PROJECTS\14000\14023 - WOODLAWN ROAD IMPROVEMENTS\DRAWINGS\EXHIBITS\PHASE II\14023 - ROAD EXHIBIT-PHASE II_2.DWG,L1, 10/10/2017 11:19 AM, Monika Steele, MATTHEWS DESIGN GROUP, INC.

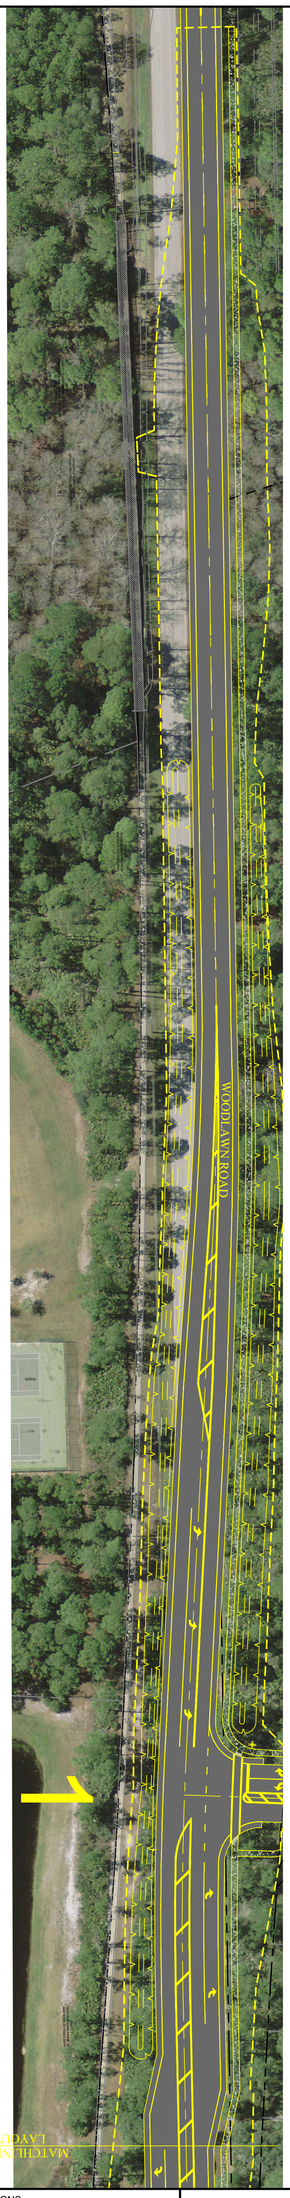

GRAPHIC SCALE

1"=60'

0 30 60 120

N

ROAD EXHIBIT PHASE II	MATTHEWS DESIGN GROUP, INC.	DSGN BY: SAK	REVISIONS
WOODLAWAN ROAD IMPROVEMENTS	P.O. BOX 3126, 7 WALDO STREET	DWG BY: MS	NO. DATE DESCRIPTION
ST. JOHNS COUNTY, FLORIDA	ST. AUGUSTINE, FLORIDA 32084	CHK BY: GEC	
PREPARED FOR	PHONE: 904.826.1334	DATE: 02-10-1978	
ST. JOHNS COUNTY	FAX: 904.826.4547	JOB No.: 14023	
	INFO@MATTHEWSDESIGN.NET		

SHEET No. 1 OF 1

REGISTERED ENGINEER
SCOTT A KNOWLES, P.E.
CA#26535 FL#55391